


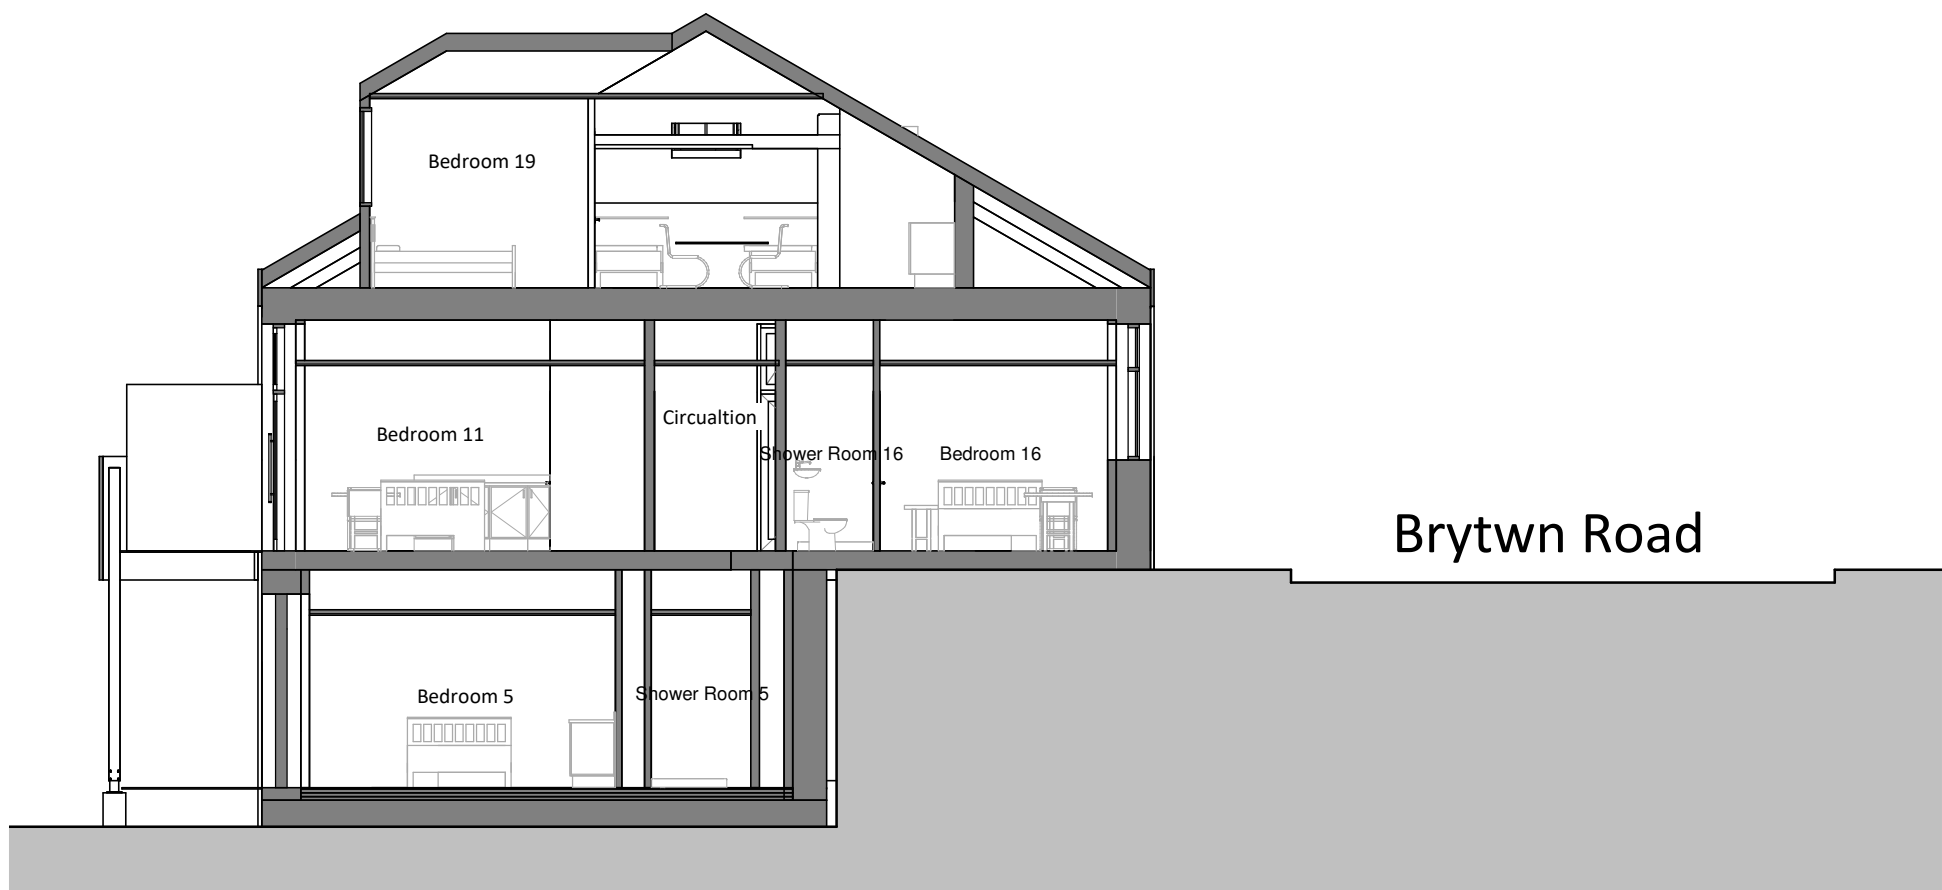

Proposed Section 1
1 : 100



Proposed Section 2
1 : 100

PL	1	03/02/23	Planning
STATUS	REV	DATE	DESCRIPTION
CLIENT			REVISED BY
Afan Valley Holidays Ltd			U

Sustainable
Studio
Architects

SS/

PROJECT
Bakers DIY
Afan Road
Duffryn Rhondda
Port Talbot

DRAWING TITLE
Proposed Sections

DRAWING STATUS	SCALE
PL : PLANNING	1 : 100 @ A1
NUMBER	REVISION
PL-011	1