


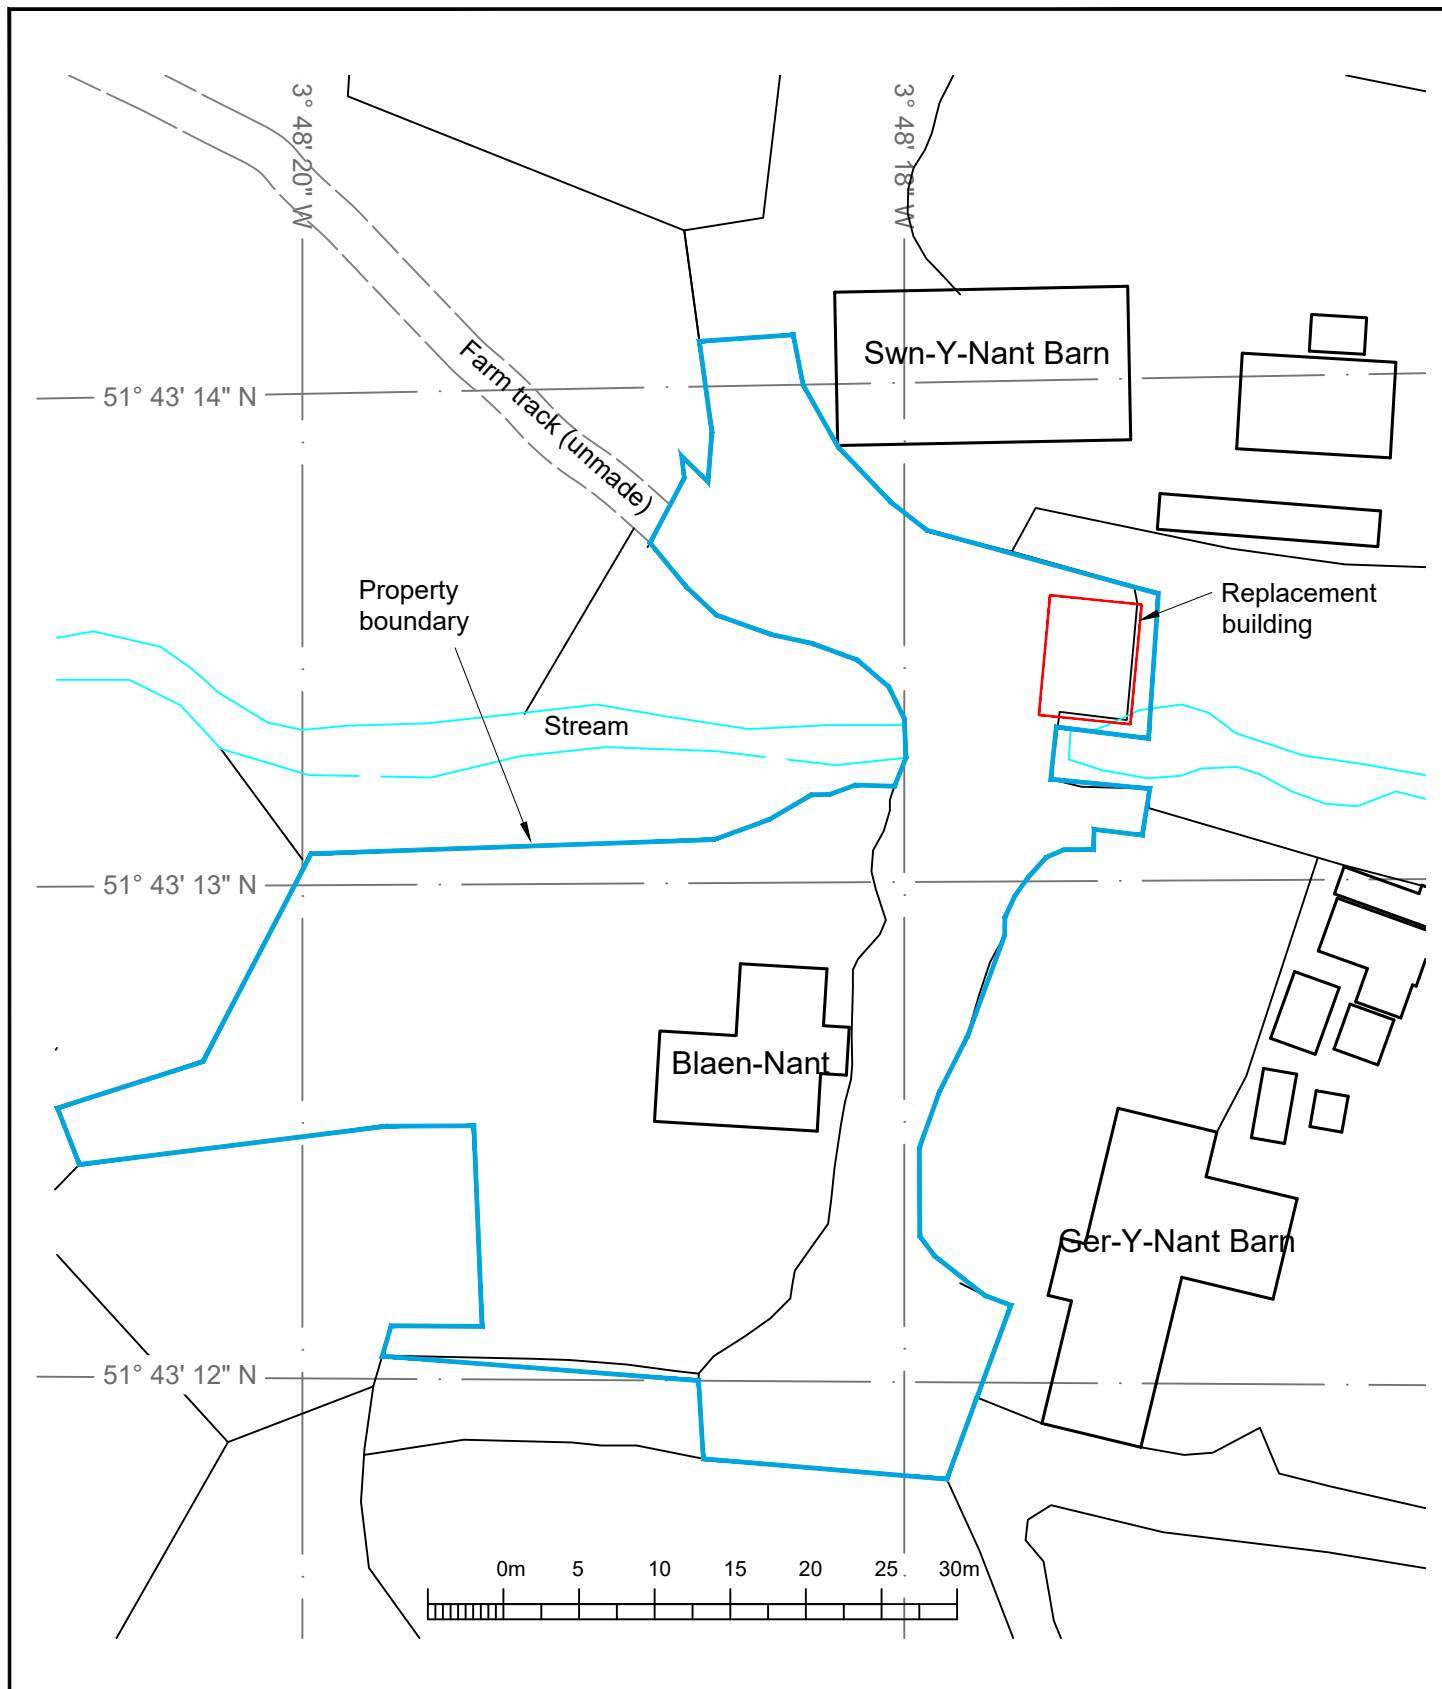

<table border="1"> <tr> <th>Rev</th> <th>Date</th> <th>Drawn</th> <th>Designed</th> <th>Checked</th> </tr> <tr> <td> </td> <td> </td> <td> </td> <td> </td> <td> </td> </tr> </table>					Rev	Date	Drawn	Designed	Checked						Project Title BARN RECONSTRUCTION		Originator  Crawford [®]	
Rev	Date	Drawn	Designed	Checked														
This drawing is the property of Crawford & Company and must not be produced in whole or in part without the prior permission of Crawford & Company.					Project Location BLAEN-NANT CILYBEBYLL, PONTARDAWE PORT TALBOT SA8 3JH		Crawford Building Consultancy The Hallmark Building, 106 Fenchurch Street, London EC3M 5JE tel: 0121 200 3600 email: david.painter@crawco.co.uk www.crawco.co.uk											
Unless otherwise specified, all dimensions are stated in millimetres					Drawing Status PLANNING APPLICATILON		Project No 1651750 Division CBC Scale at A4 1:500											
Client					Drawing Title BLOCK PLAN		Date FEB' 23 Drawn DP Designed Checked											
Drawing number CBC-1651750-03					Revision 00													