


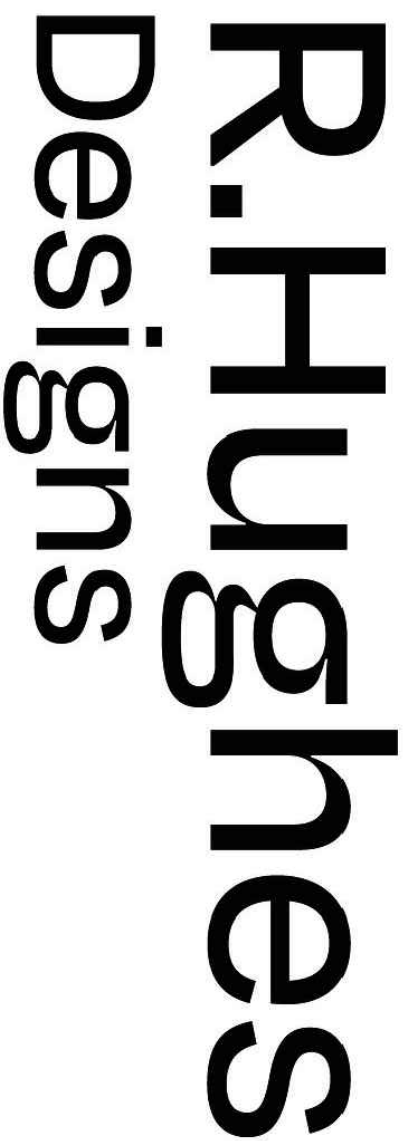

Client: Craig Gorman
Address: 20 Daphne Road
Neath SA10 8DP
Date: 21/02/2023
Title: Auto Track
Drawn By: PD
Scale: 1:100 @A1

Revisions		
Rev #	Date	Description
01	01/01/22	X

