


EXISTING BOUNDARY WALL - view from access road




PLAN VIEW ON EXISTING BOUNDARY WALL

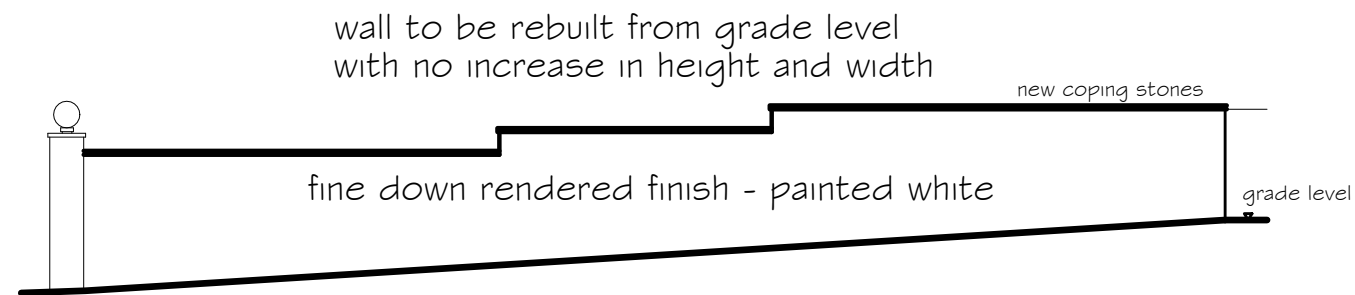


PROPOSED NEW BOUNDARY WALL - view from access road




PLAN VIEW ON NEW BOUNDARY WALL

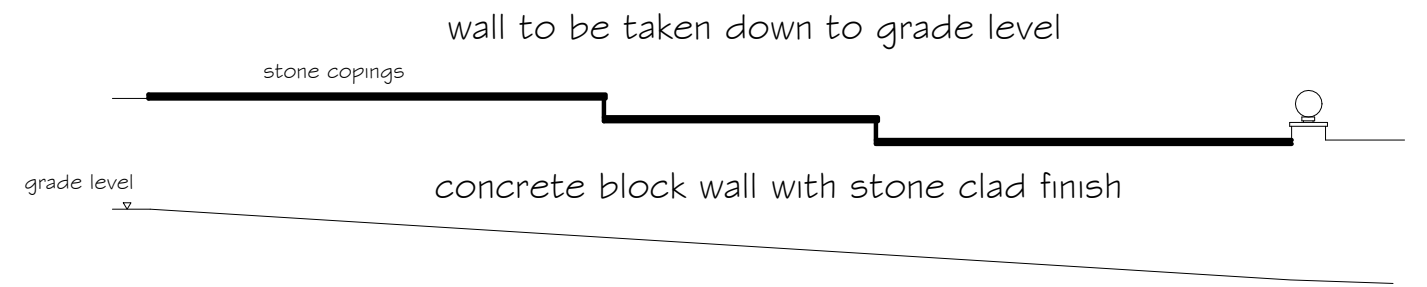

EXISTING BOUNDARY WALL - view from neighbouring property

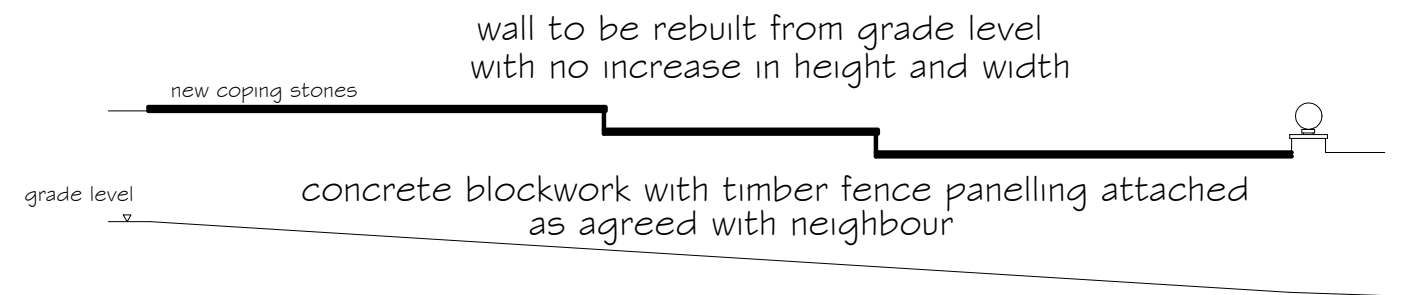

PROPOSED NEW BOUNDARY WALL - view from neighbouring property

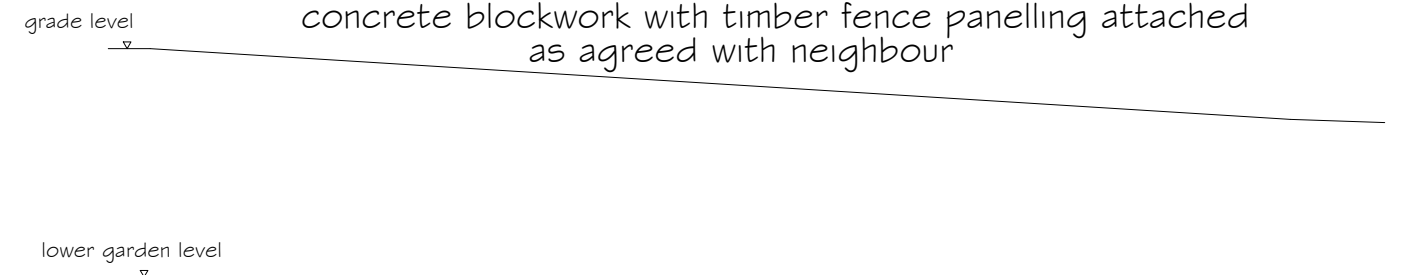

Replacement Boundary Wall Brombil House Margam, Port Talbot	
replacement boundary wall showing both sides of wall	
drawing No	BH - 01 Revision A
scale	date
1:100	Feb 2023

Revision A 23.02.23
plan views on existing and
new wall added