




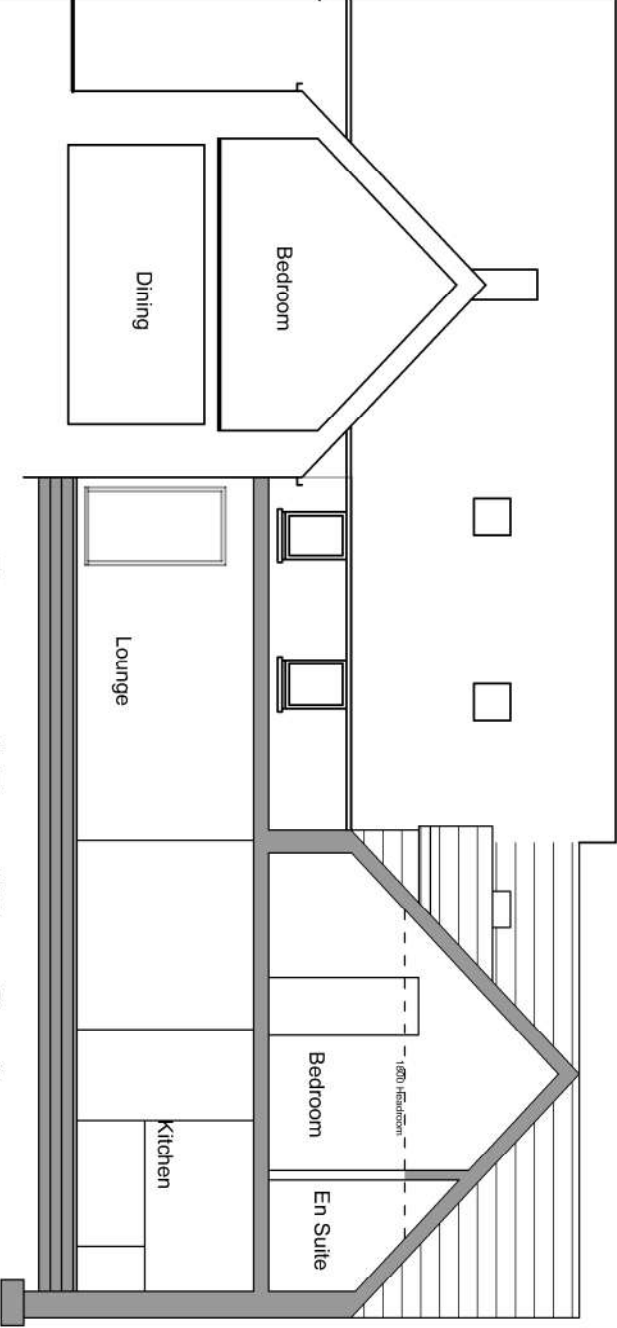


**Proposed Rear Wing Section**

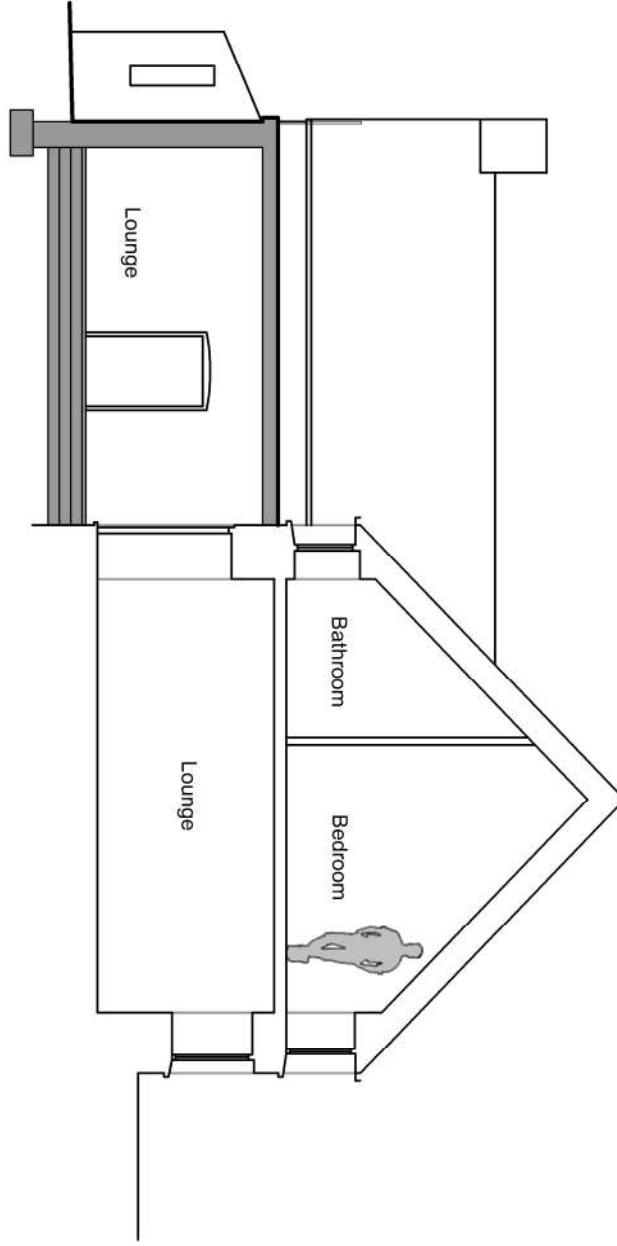


**Main House Section**

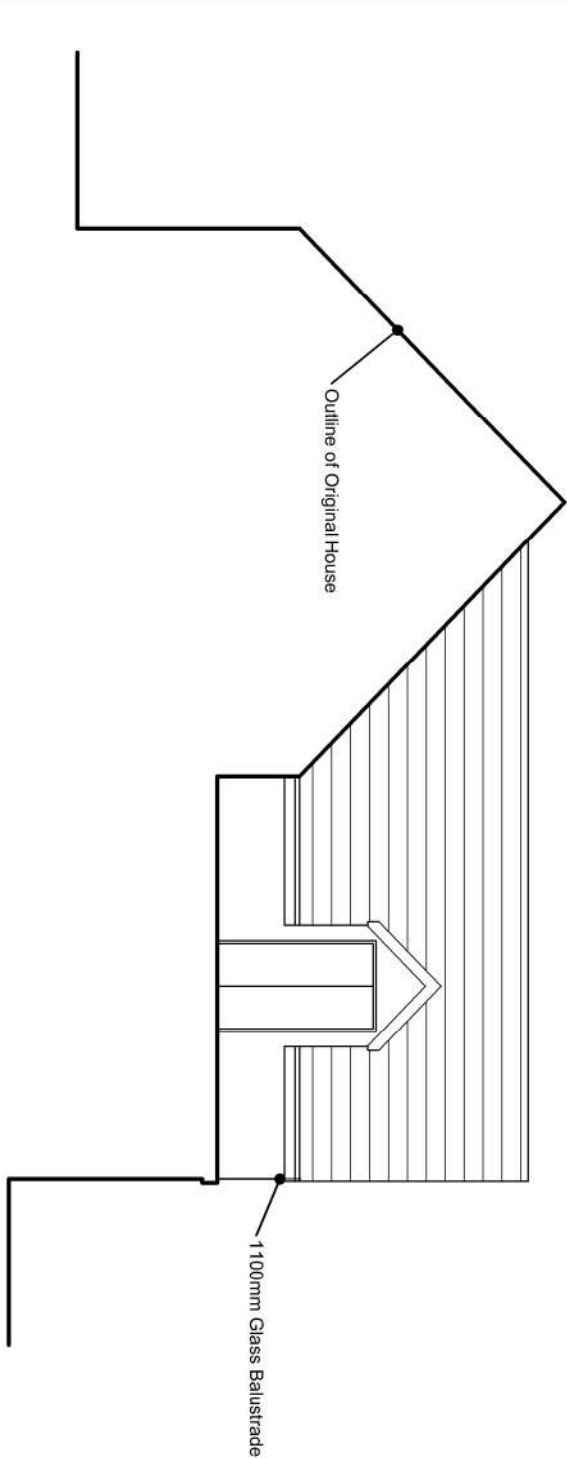

**Side elevation of new rear wing**

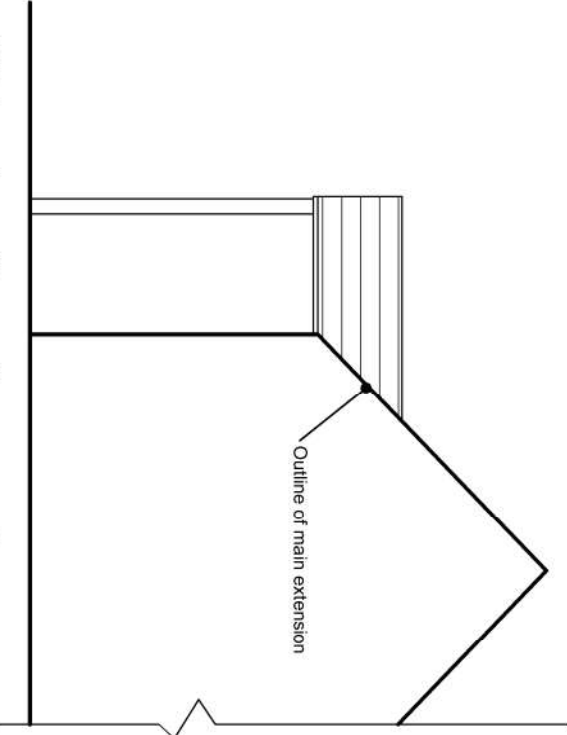

**Side elevation of new entrance porch**

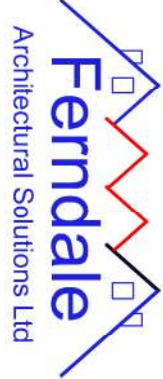

| CLIENT                   |           | JOB TITLE                                 |       | DRAWING TITLE     |                    |
|--------------------------|-----------|-------------------------------------------|-------|-------------------|--------------------|
| Mr And Mrs Nathan Cosker |           | Works at<br>Abernant Hir Farm<br>SA11 5RU |       | Proposed Sections |                    |
| DATE:                    | June 2022 | SCALE:                                    | 1:100 | A3                | DWG. NO. 21.01.103 |
|                          |           |                                           |       | REV. 01           | PURPOSE Planning   |