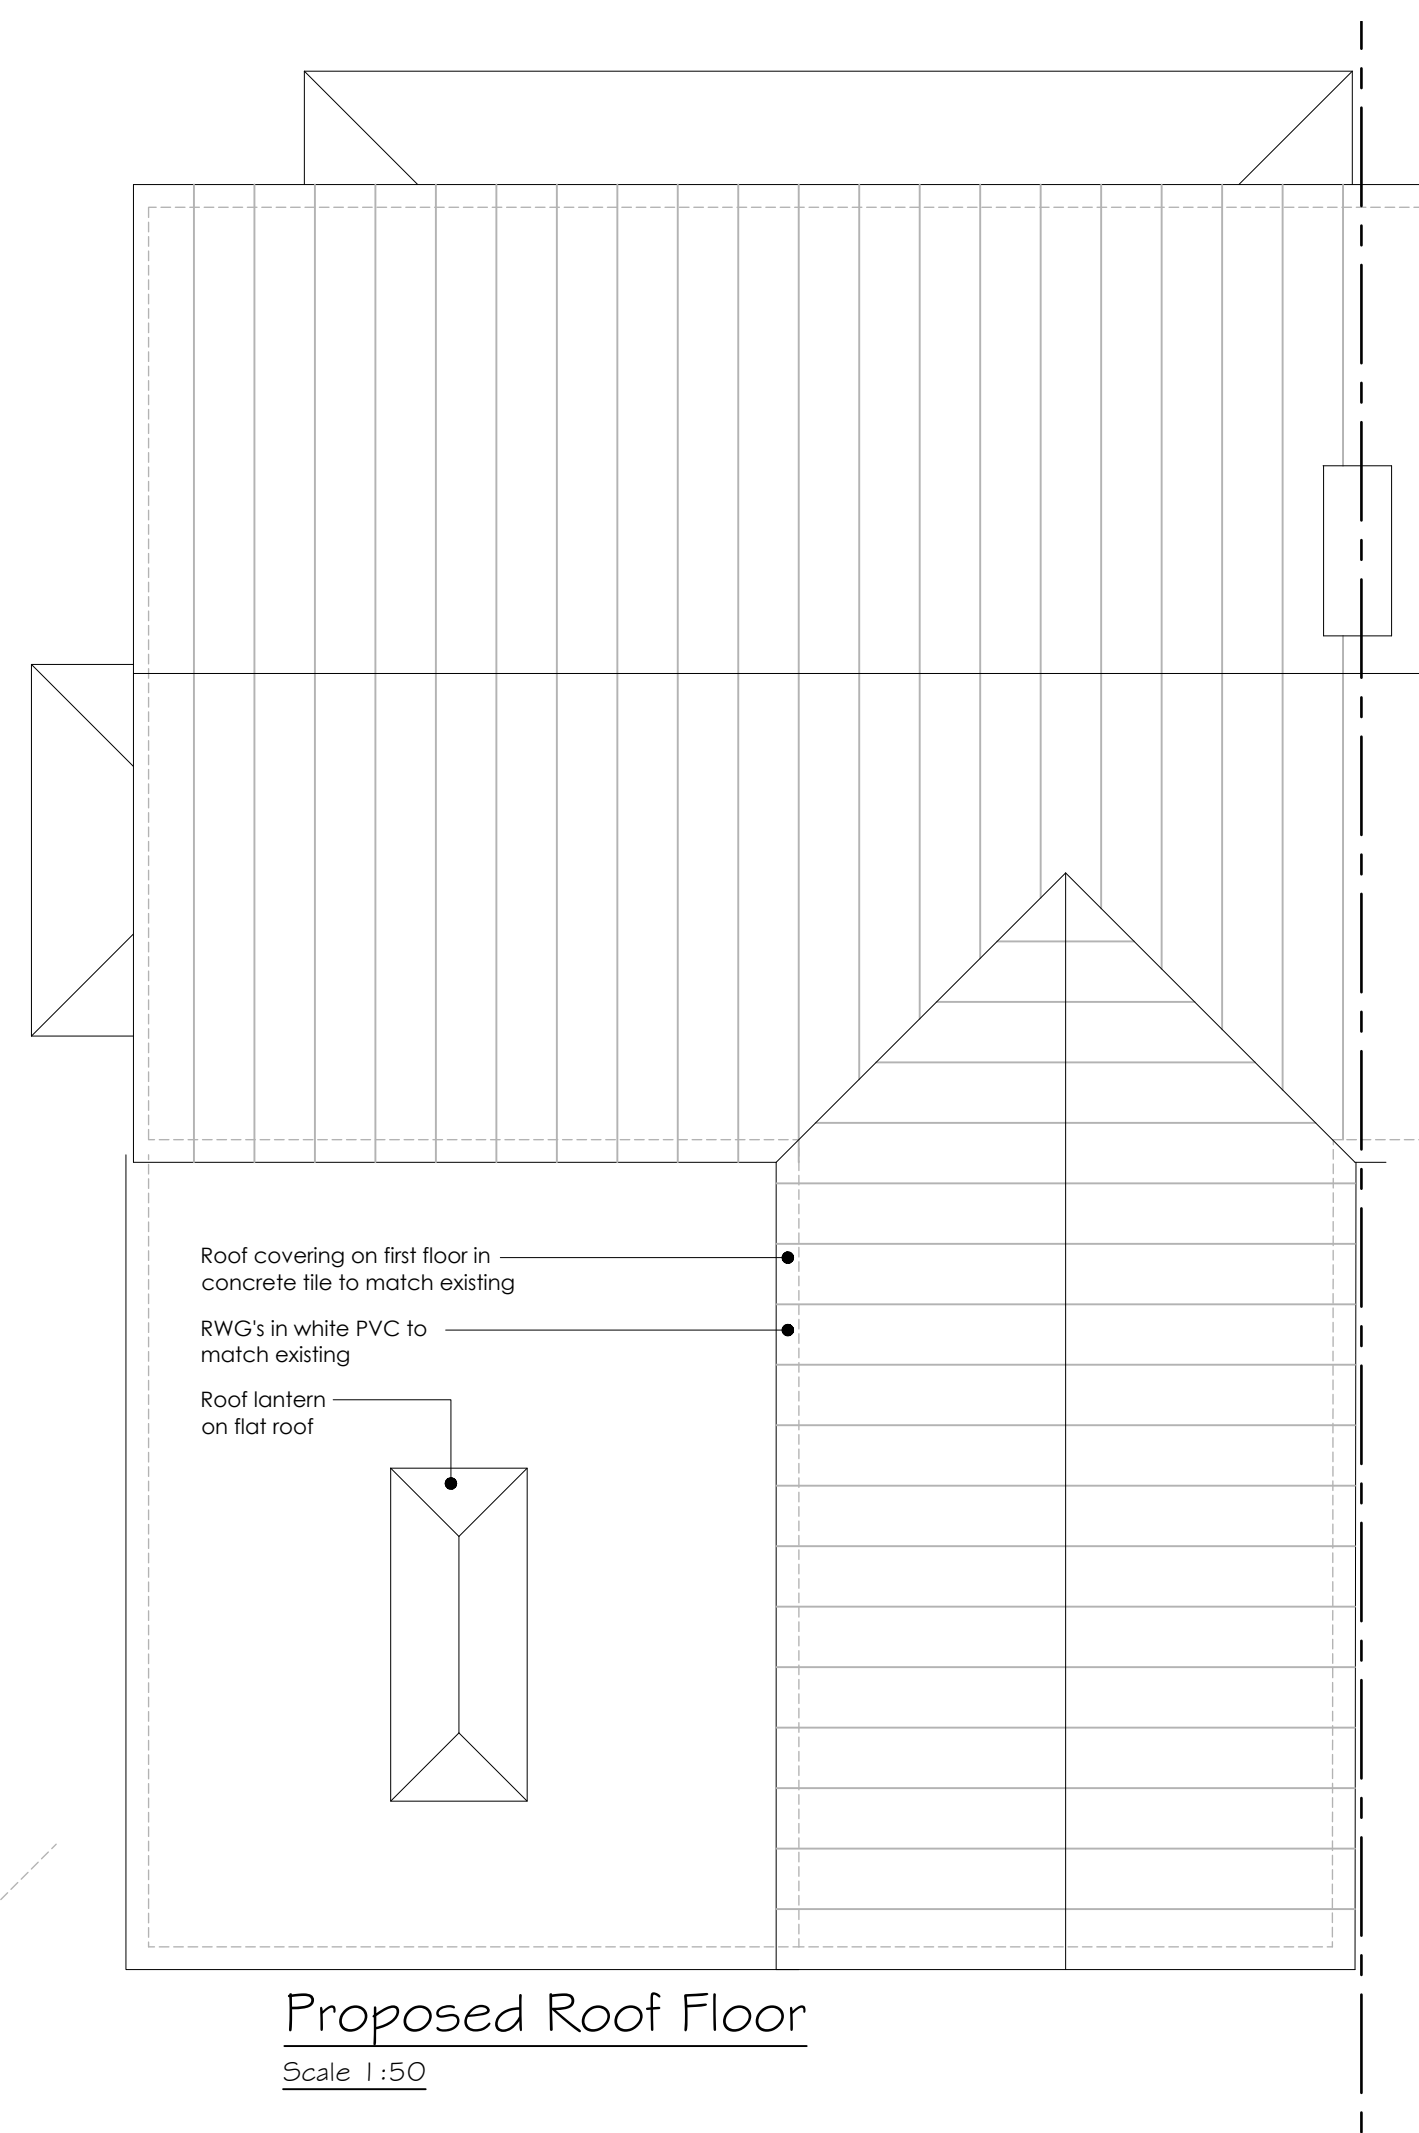
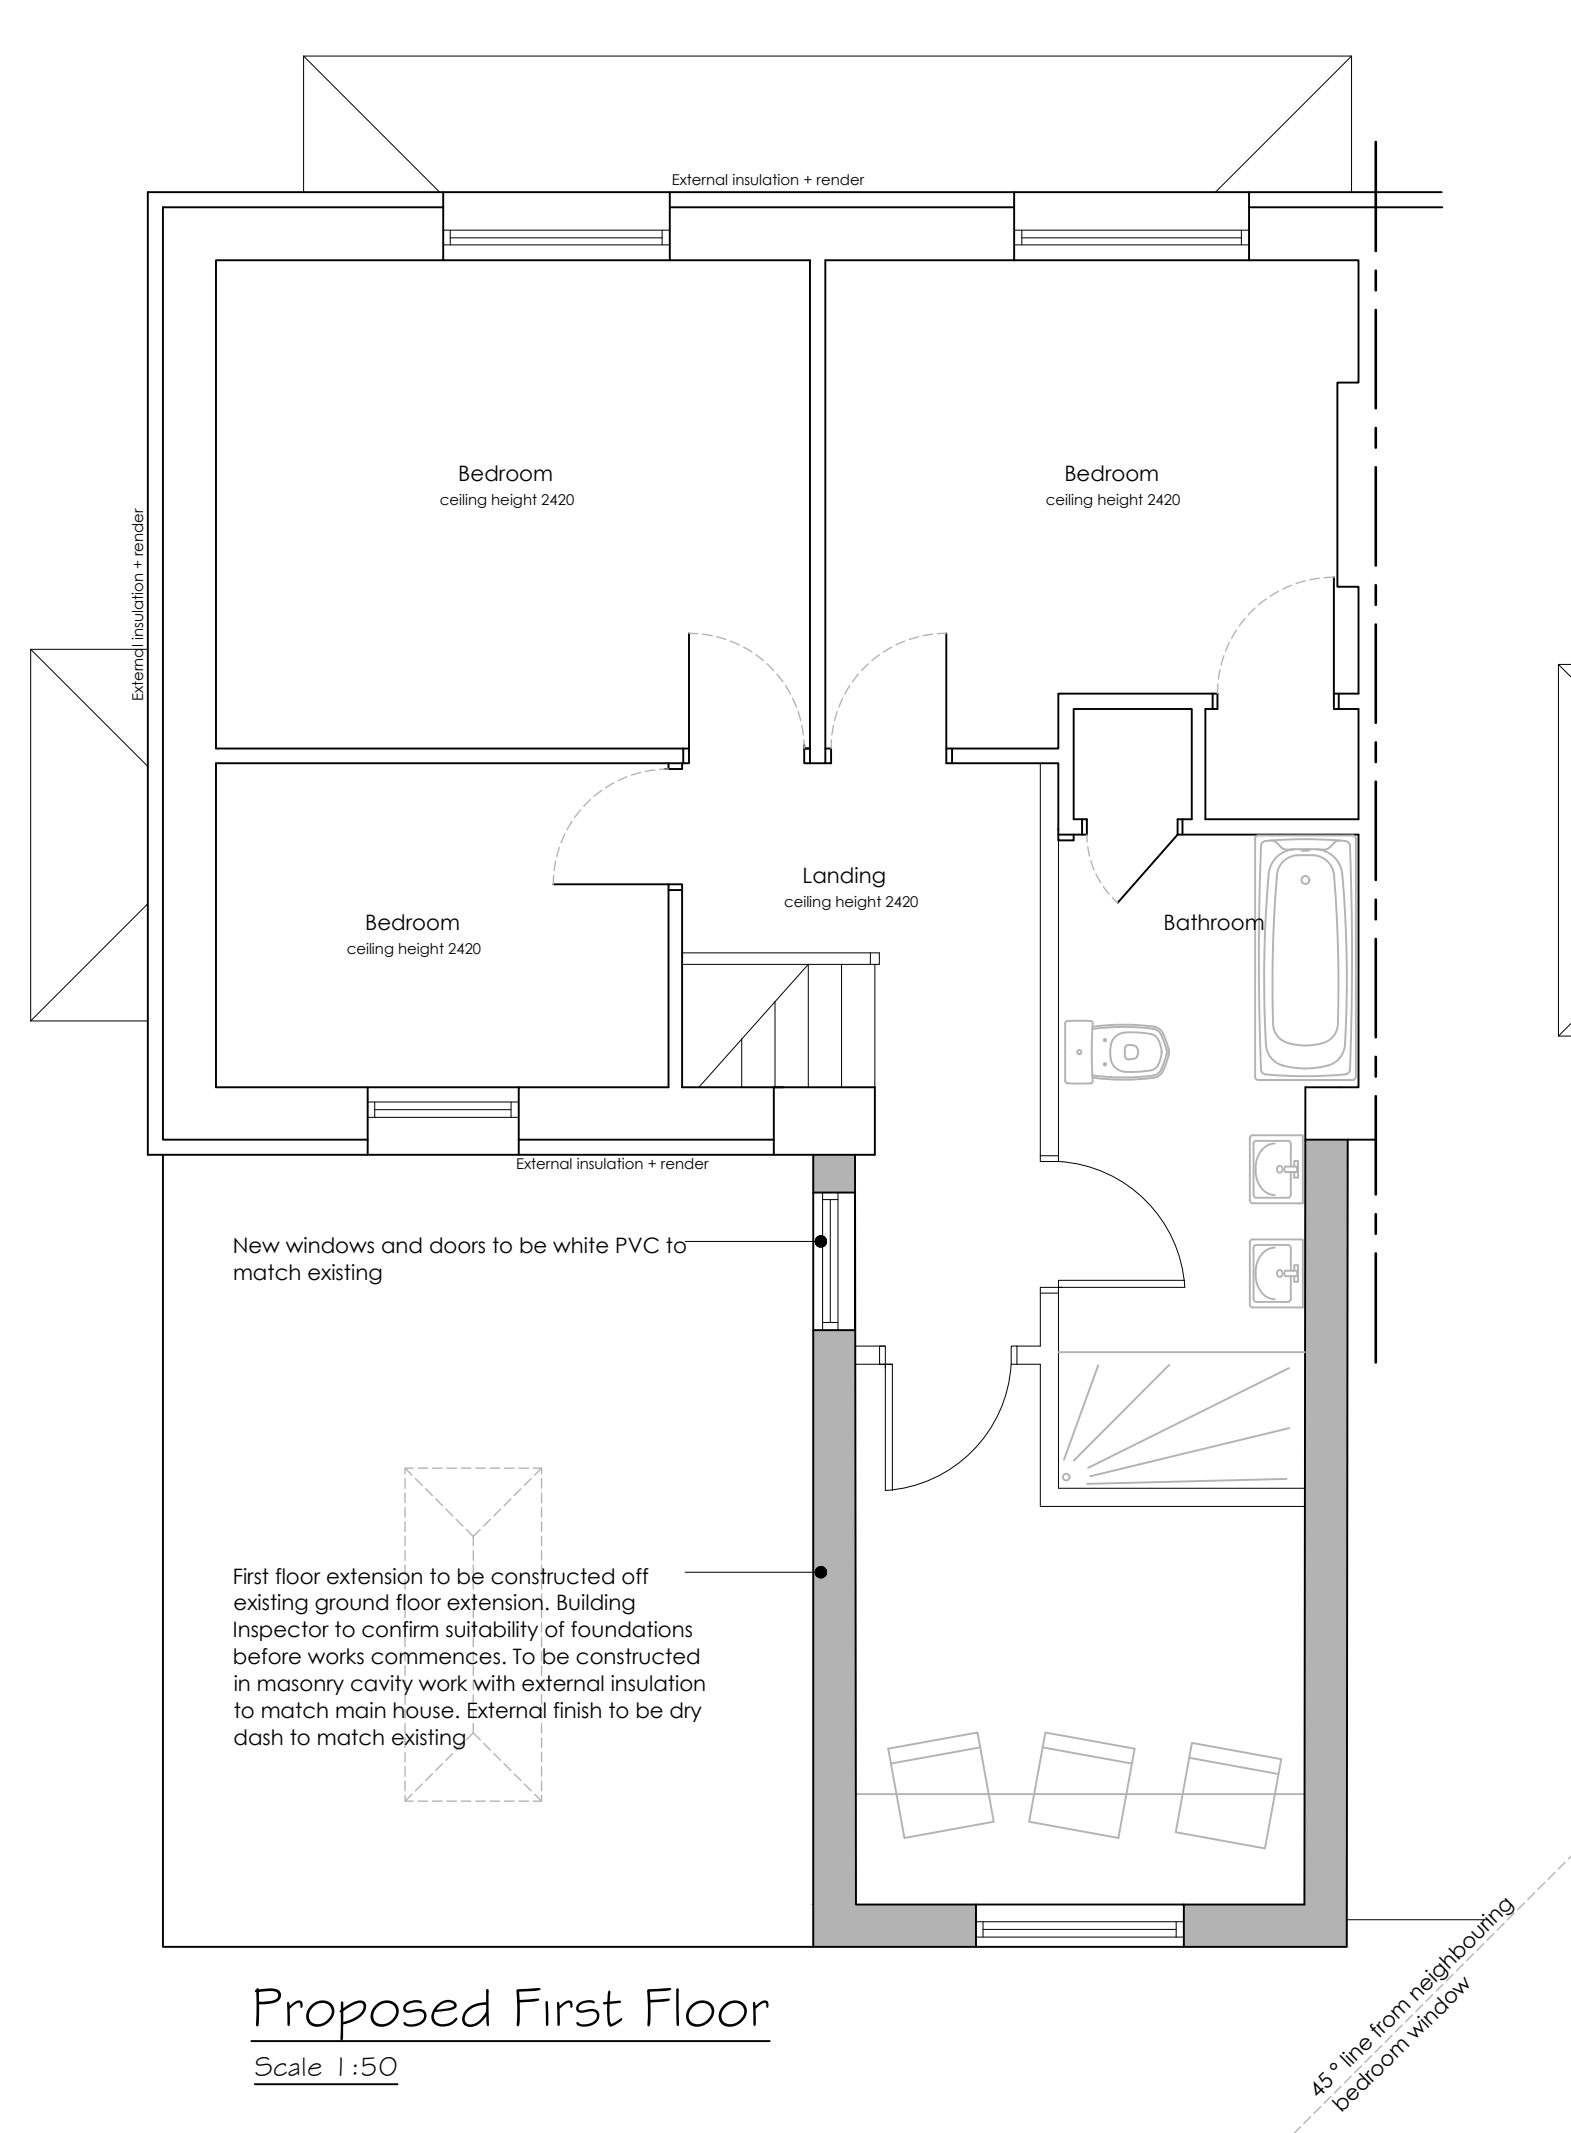
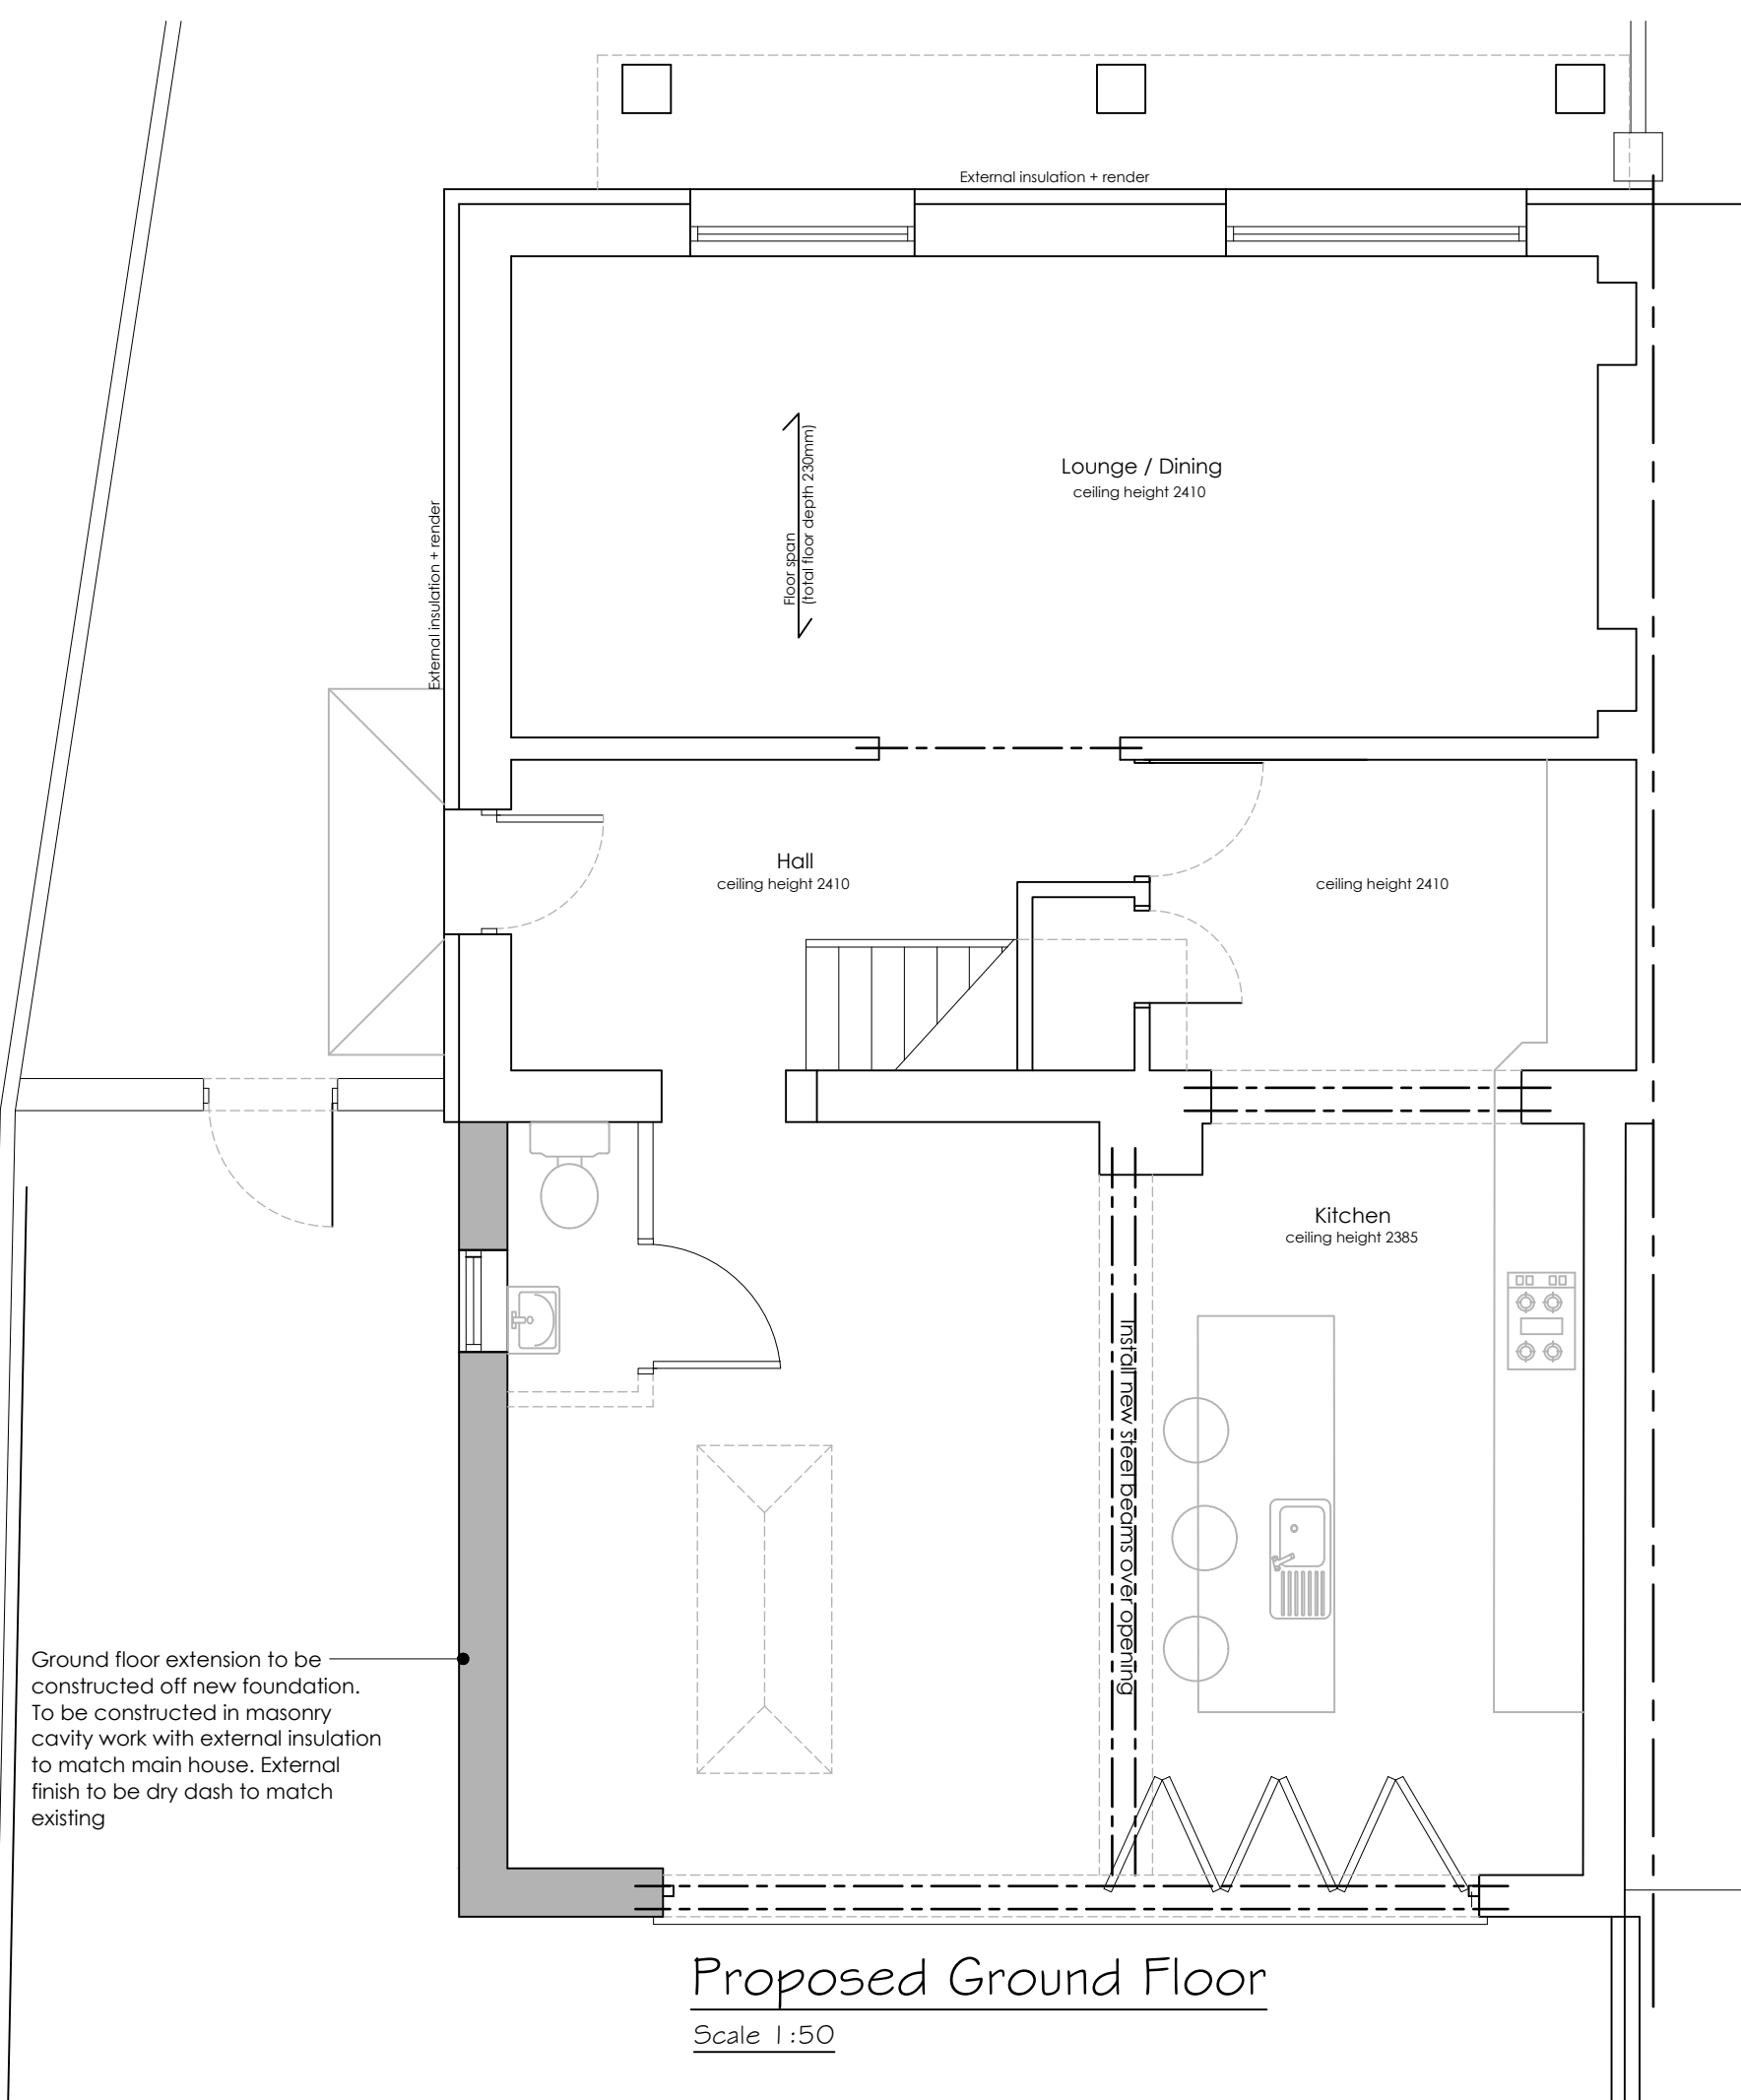
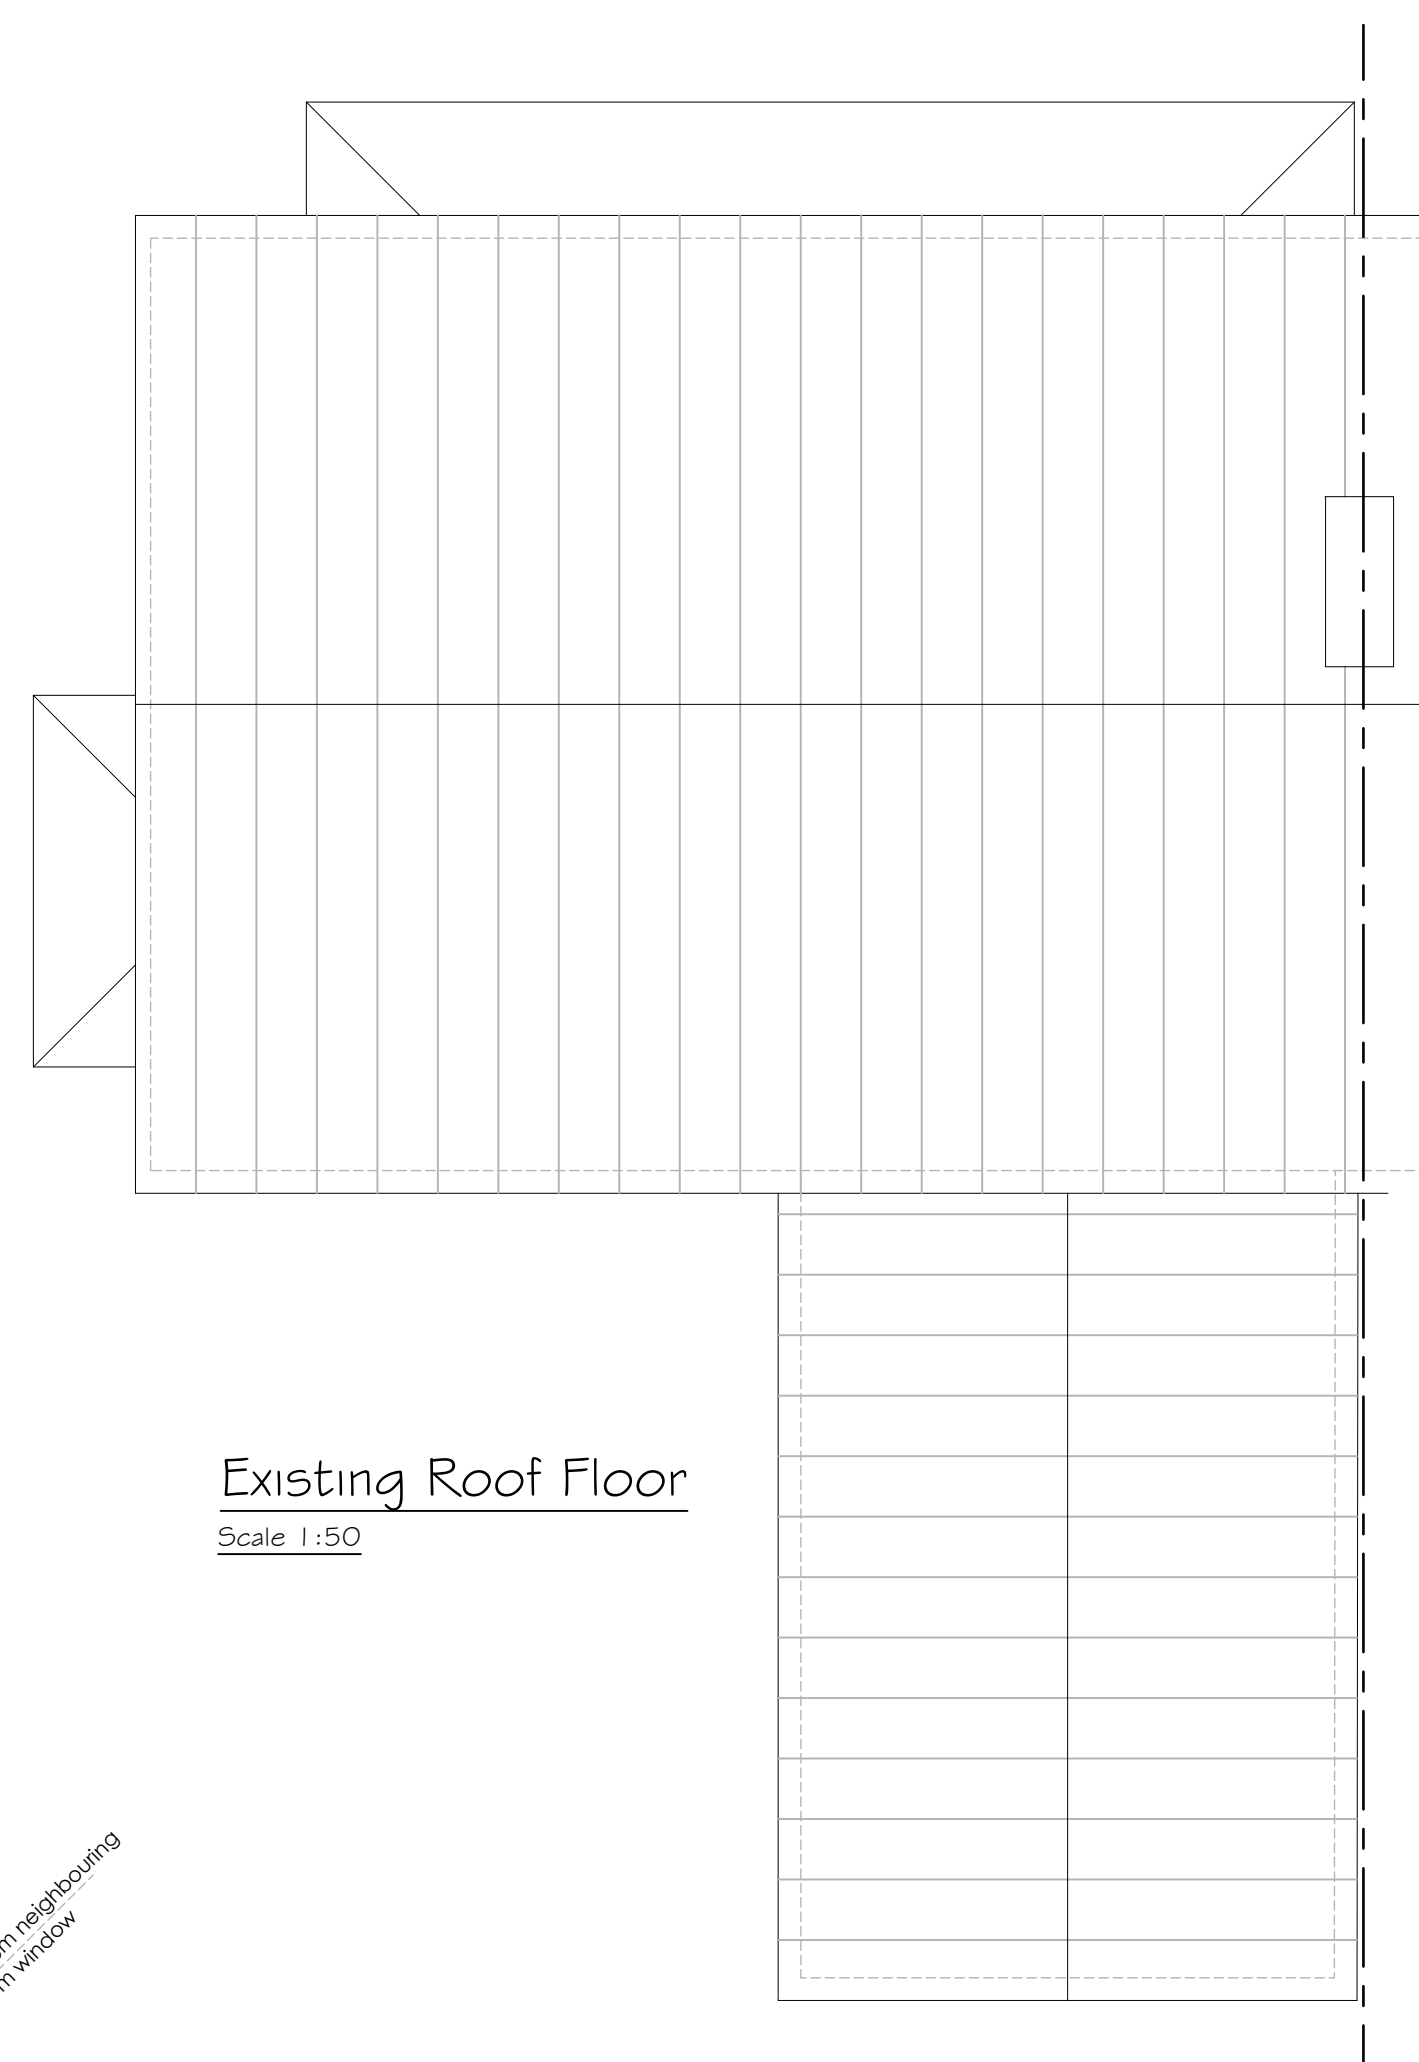
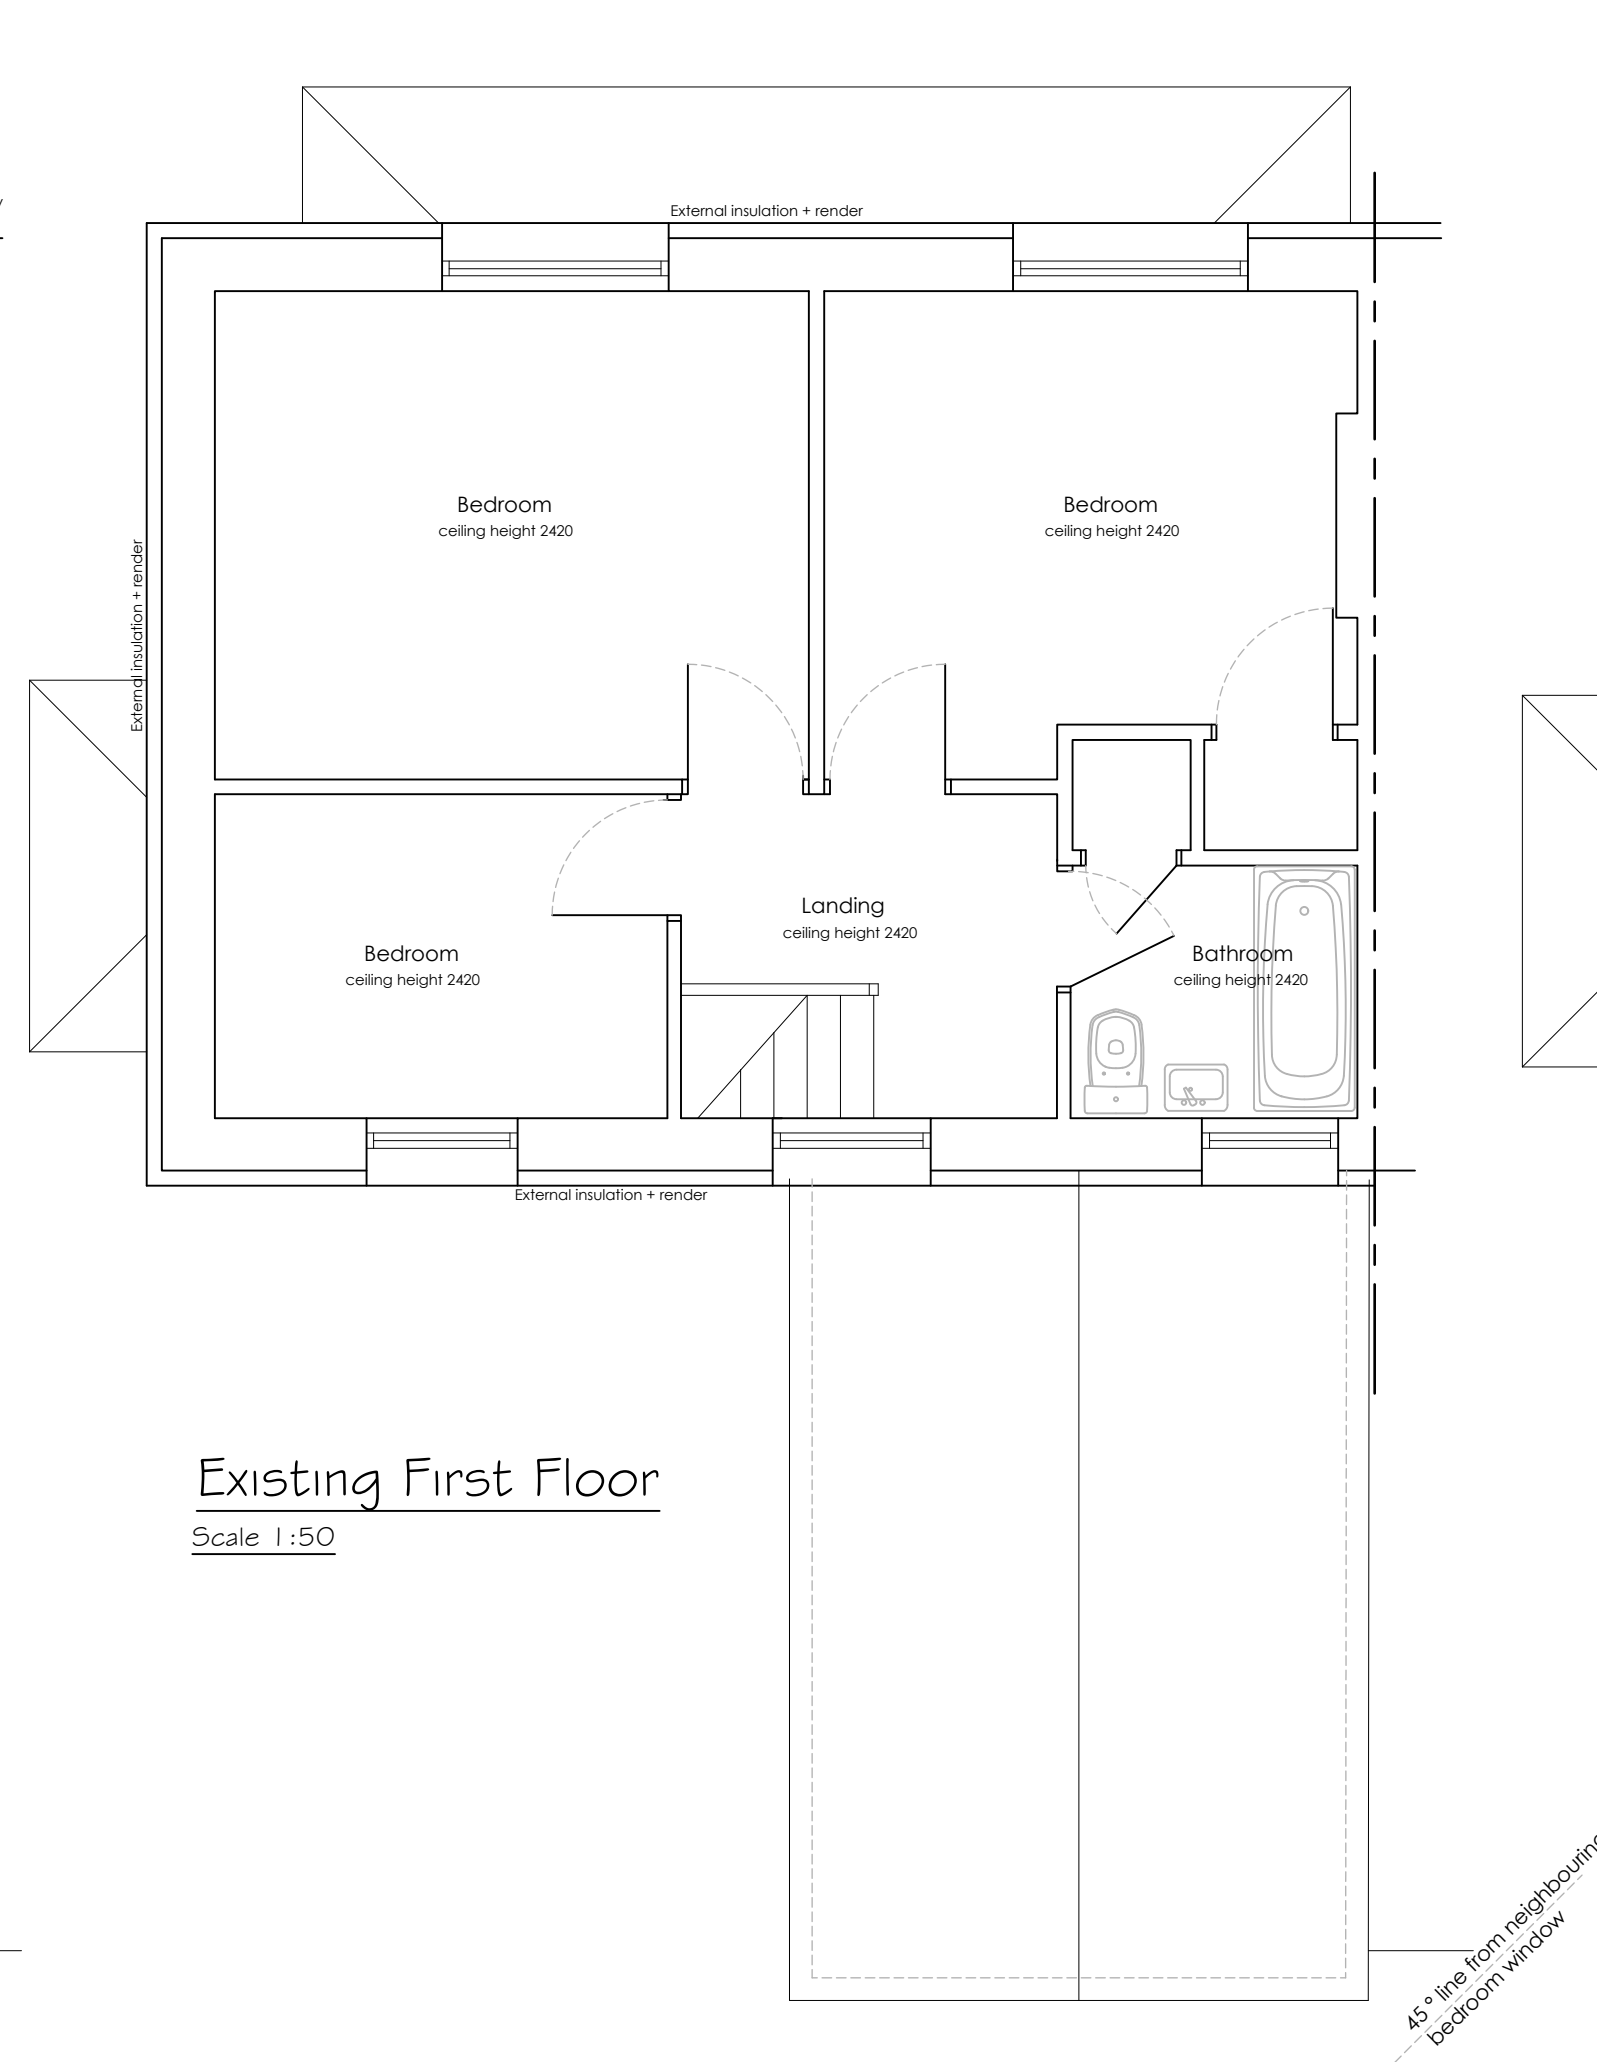
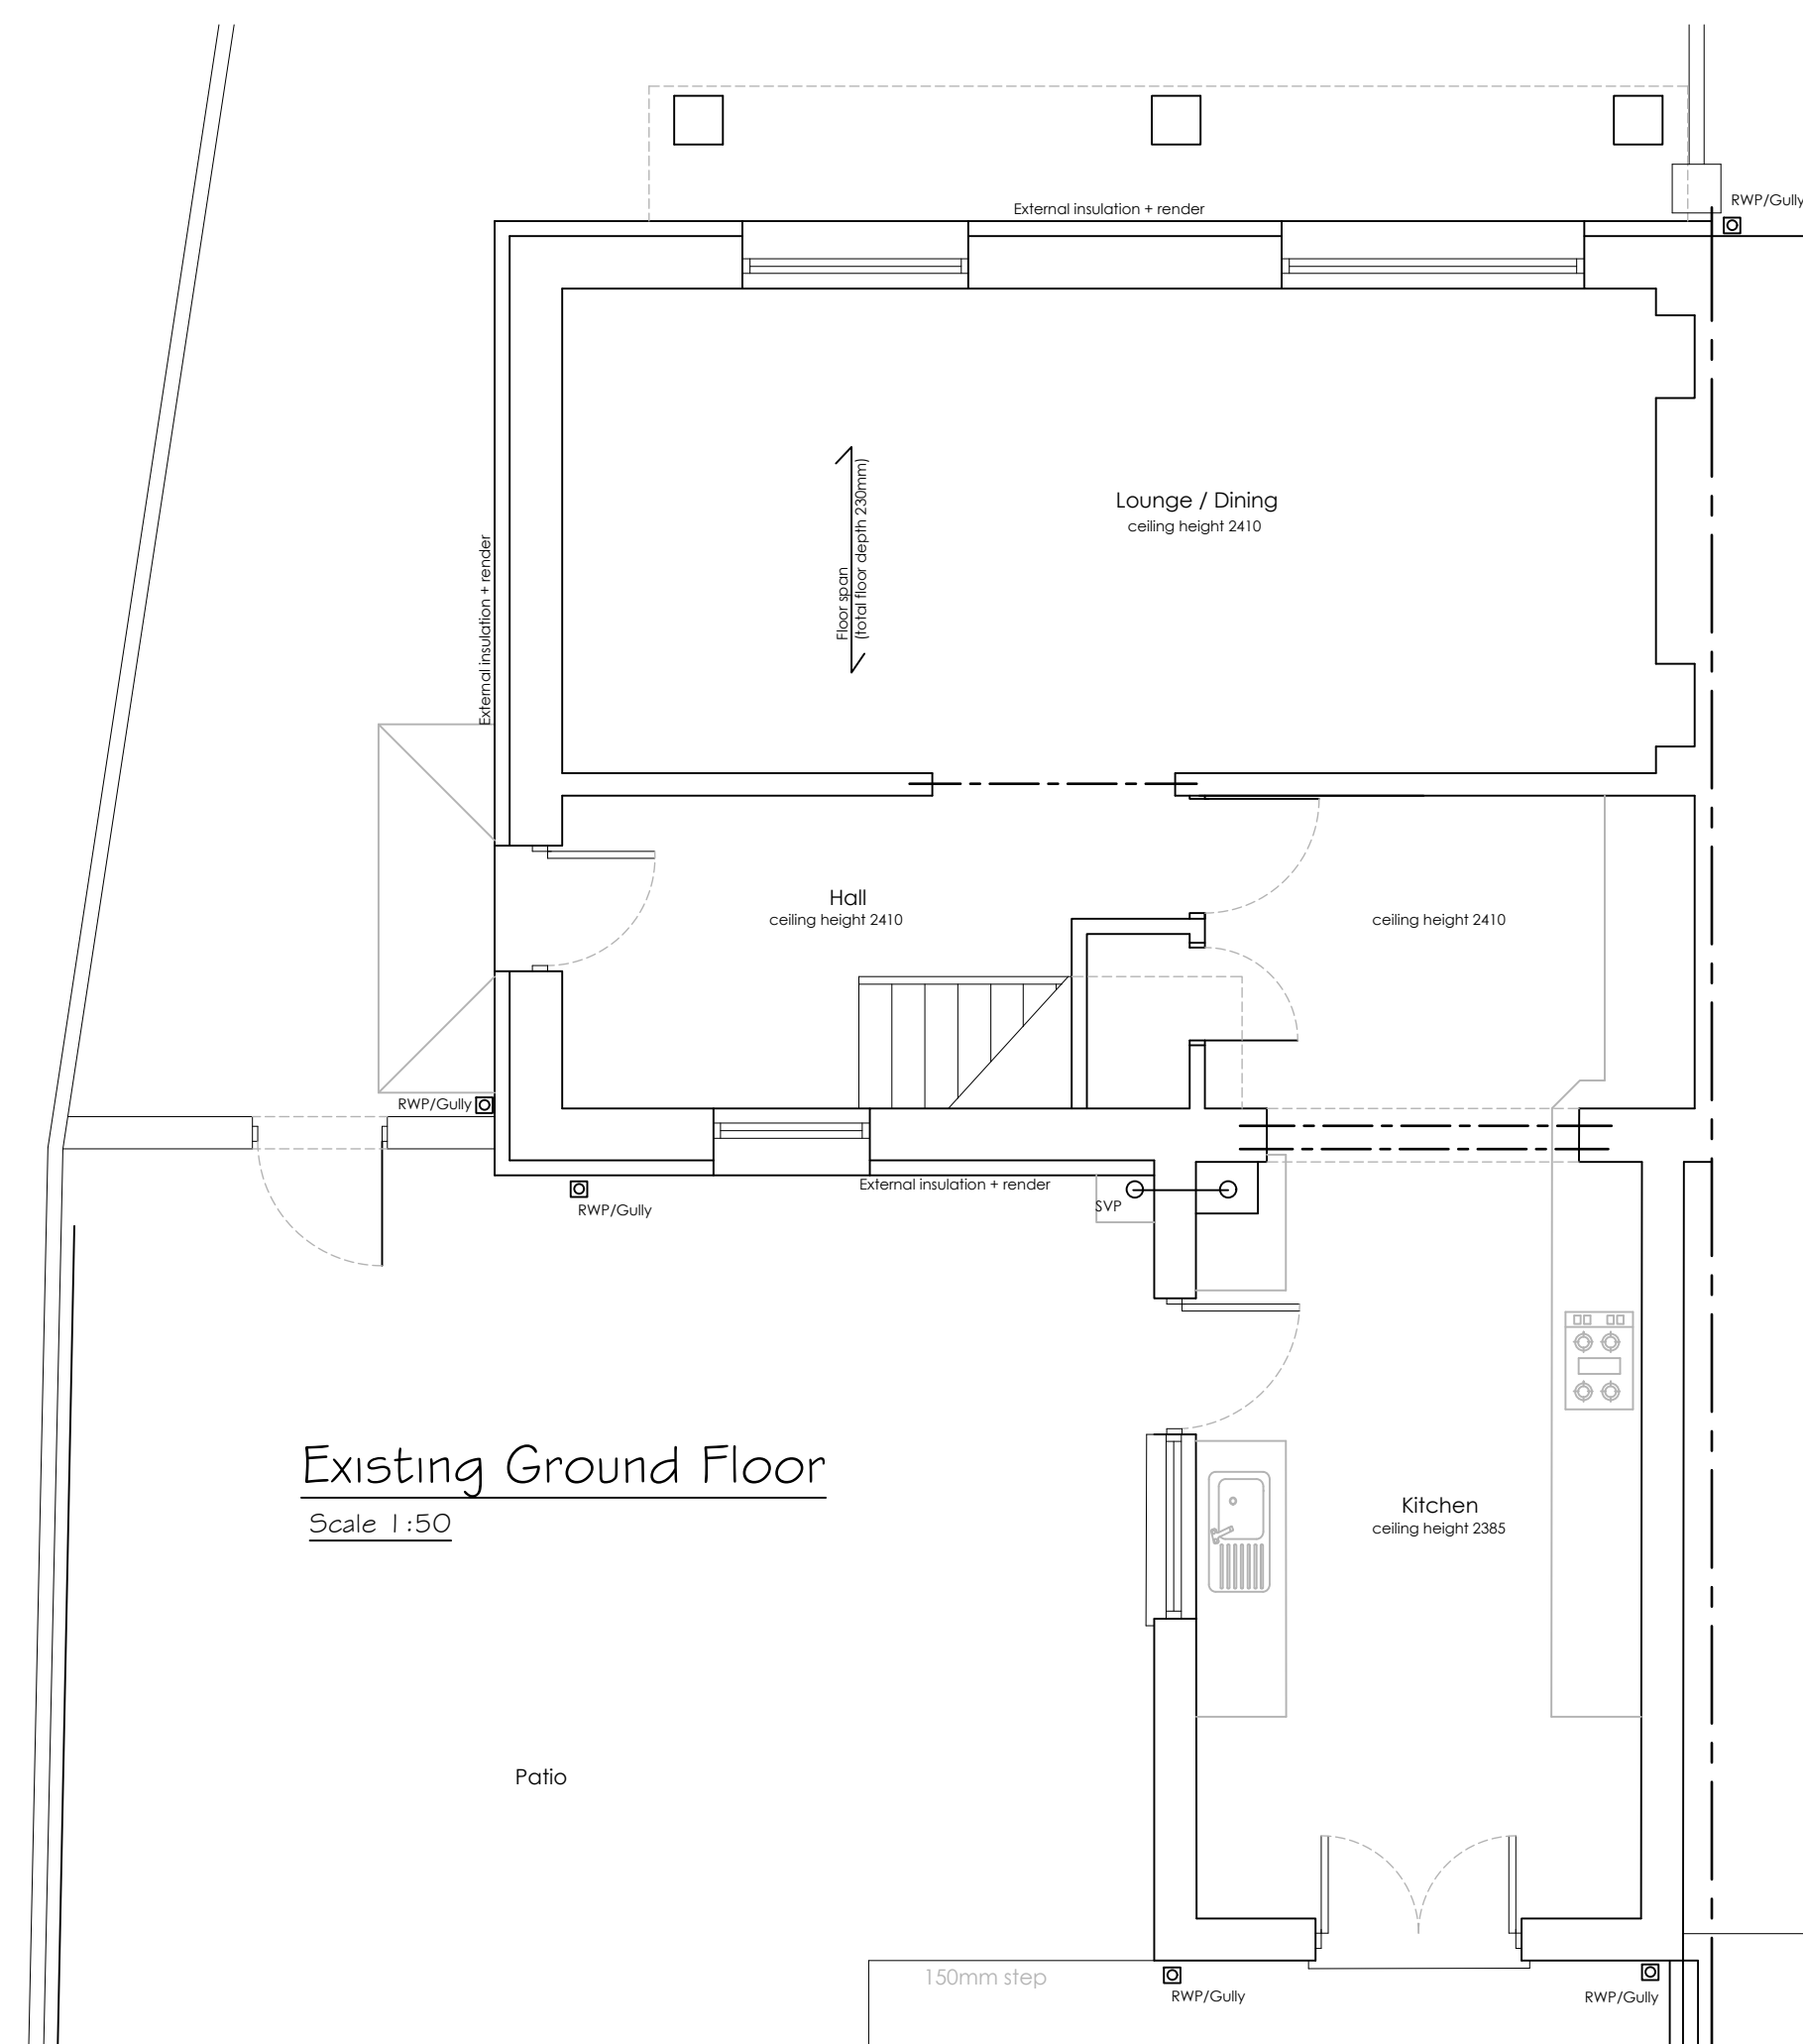


[illegible]

STATUS	PURPOSE OF ISSUE
--------	------------------

i.m. *Design Studio*
27 Park Avenue, Skewen, SA106RU

PROJECT

5 Sea Breeze,
Sandfields,
Port Talbot

TITLE
Existing and Proposed Plans

CLIENT

Mr D Burbidge

DRAWN BY JM	CHECKED BY -	DATE 12/02/23
SCALE (@ A1)	PROJECT NUMBER Project Number	
DRAWING NUMBER A1 - A102		REV B