


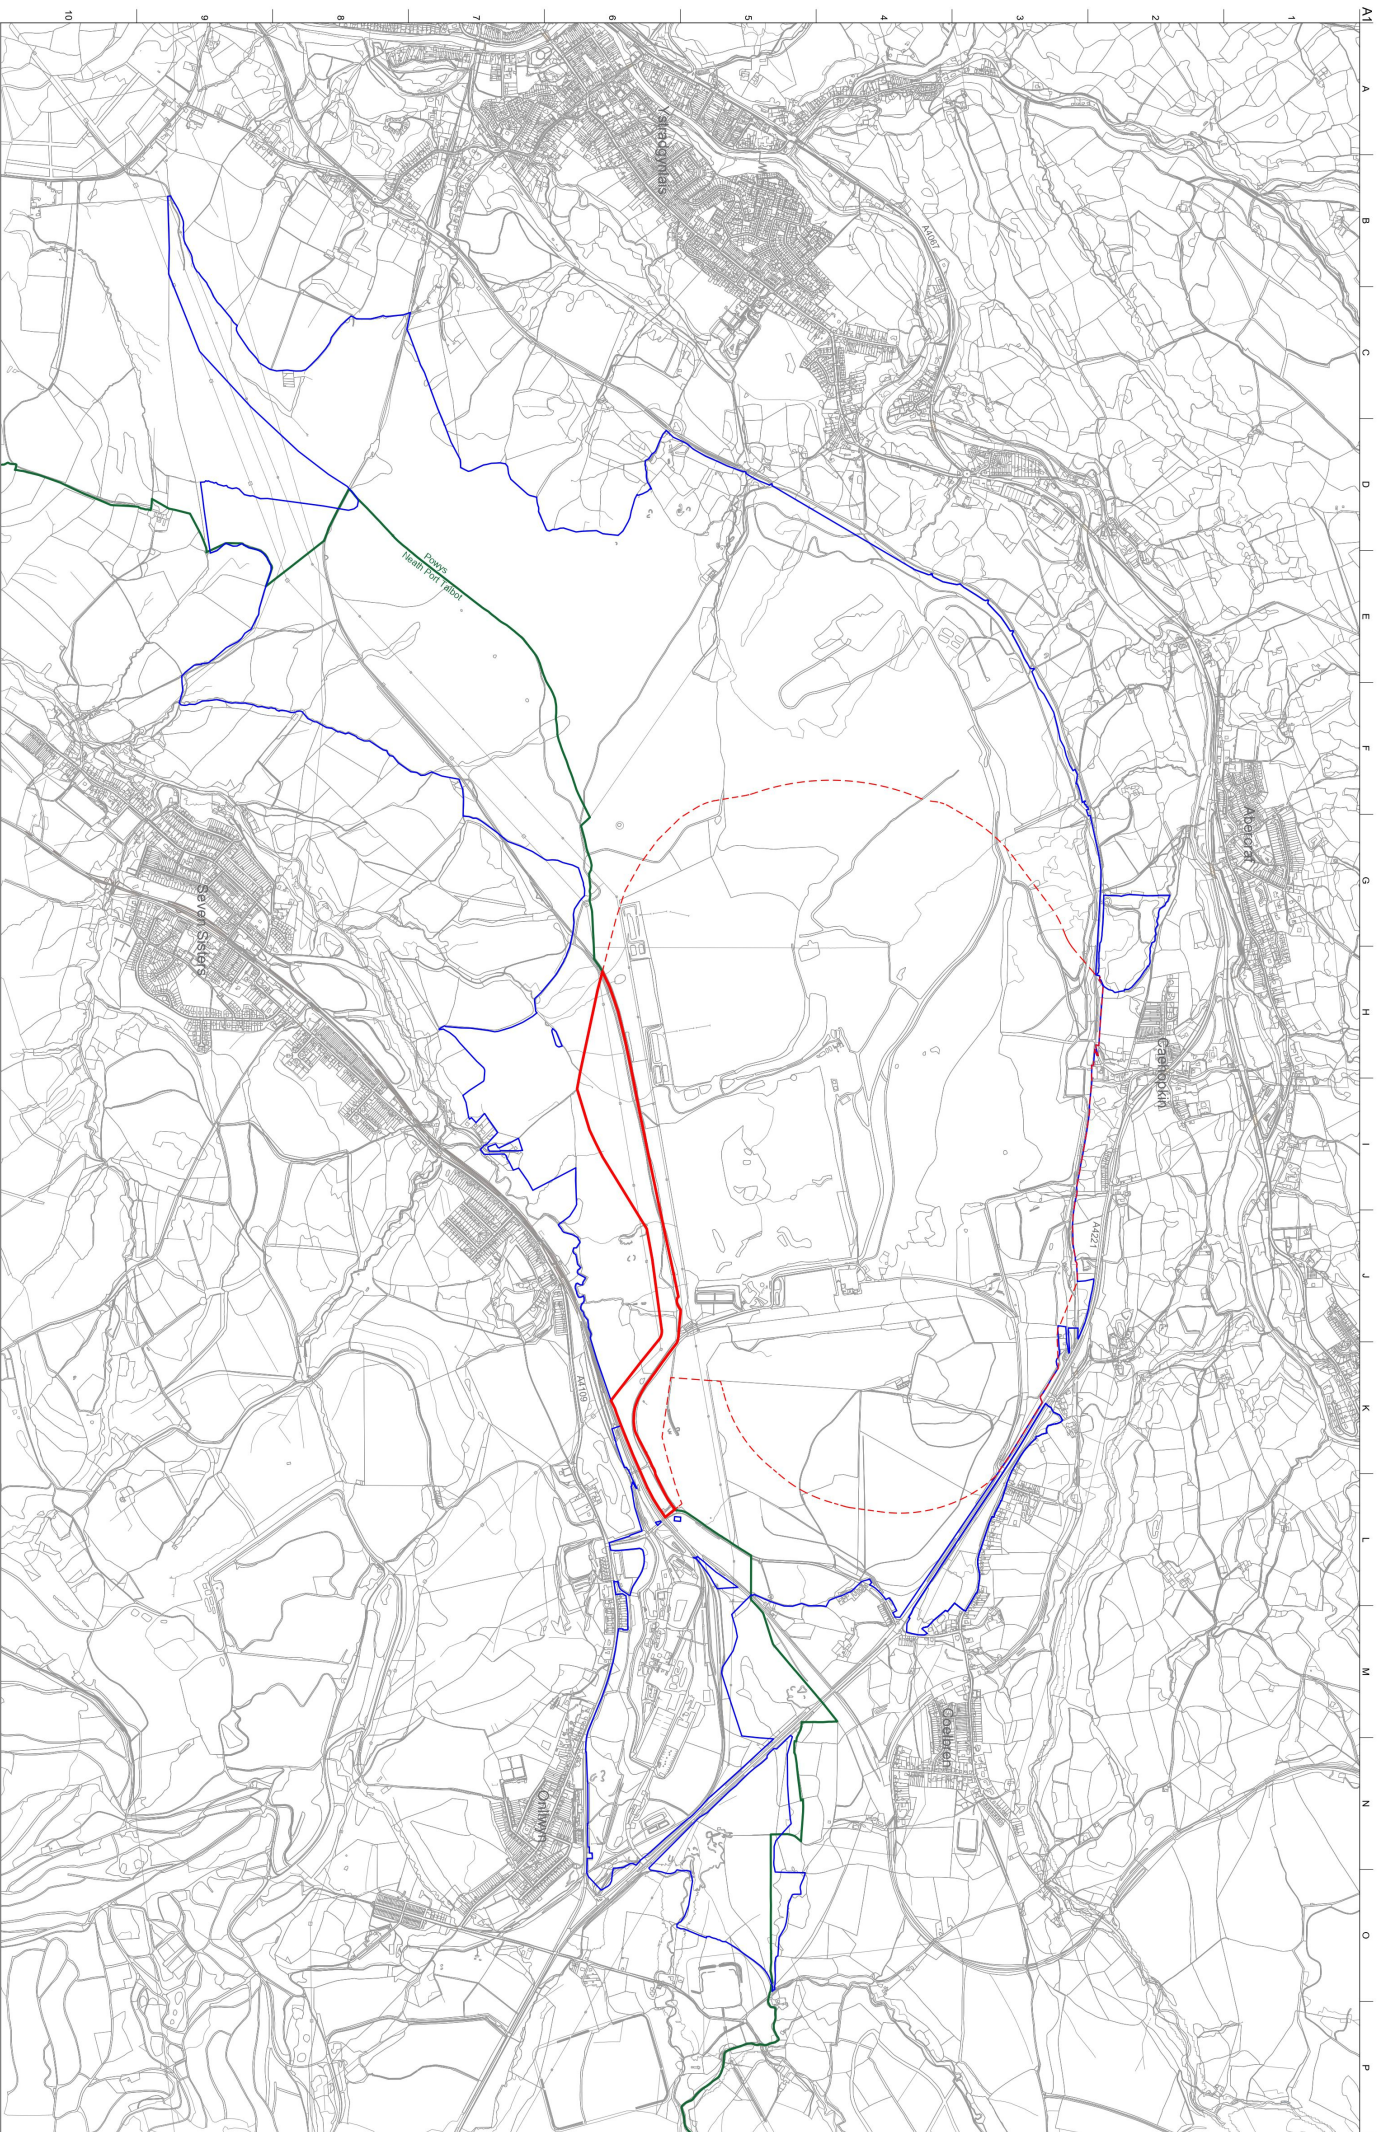

Key

- Site Boundary (Neath Port Talbot)
- Site Boundary (Powers)
- Land in applicant's ownership
- Local Authority Boundary

Issue	Date	By	Checked	Approved

ARUP

4 Parkway St, Cardiff, Wales
Cardiff, CF10 1AT
www.arup.com

Client
Celtic Energy Ltd

Job Title
**Nant Helen Complementary
Restoration Earthworks**

Drawing Title
**Site Location Plan
(Neath Port Talbot)**

Scale of A1: 1:10,000
Drawing No: **254904-00**
Drawing Name: **Planning**