



Proposed Elevation A

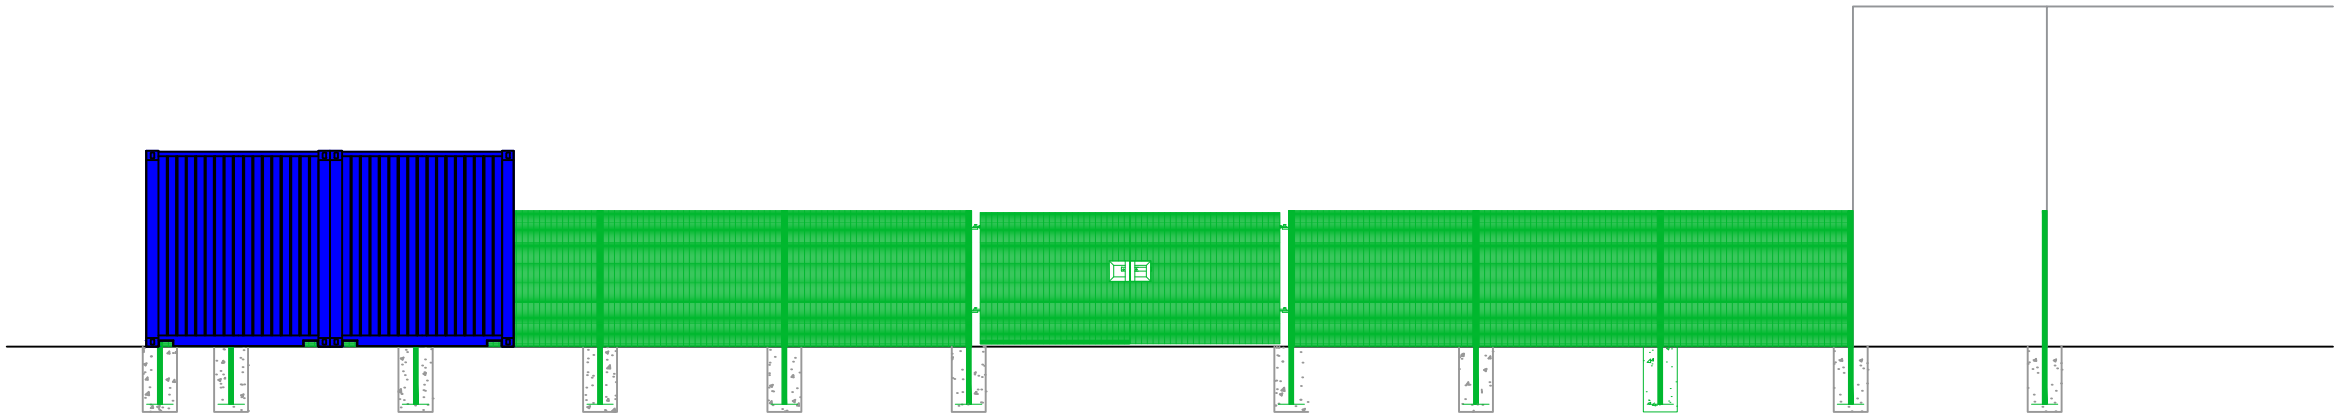


Proposed Elevation B



Proposed Elevation C

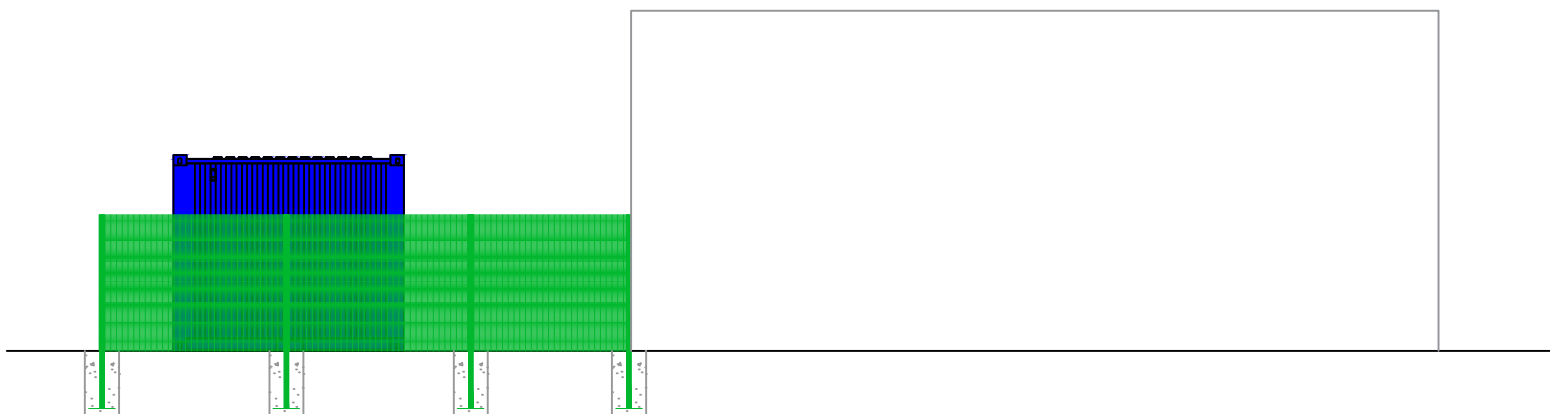

Proposed Elevation D

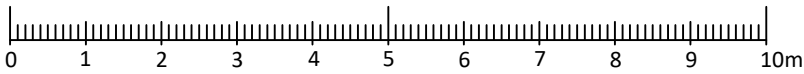

SECURUS-LITE™
FLAT PANEL SYSTEM

A

Anti-climb close mesh

B

Galvanised and polyester powder coated panels and posts

C

Through bolt with security washer and non removable shear nut

D

Overlapping panels with full length clamp bar

Conforms to BS1722: Part 14

Designed by Dodge

Police Preferred Specification

Exploded view of post and fixing details for Securus-Lite panel system

FEATURES

- Attractive appearance, even with dense wire mesh
- Rigid welded steel wire mesh panels
- RAL colours available

SUITABLE FOR

- Schools
- Industrial and commercial units
- Police stations and secure units
- MOD
- Airports and seaports

PROJECT:		Openreach Civils Depot - K1083420		CLIENT:		BT This drawing has been produced using a DWG purchased from RequestAPlan. Dimensions to be confirmed on site. The copyright of this drawing is the property of CBRE, without whose written consent, it may not be used, published or reproduced in any form.	
SITE:		Glynneath ATE		Glynneath ATE Park Avenue Neath West Glamorgan SA11 5DR			
TITLE:		006 - Proposed elevations					
SCALE:		1:100 @ A2					
DRAWN BY:		BP	CHECKED BY:	GS			

CBRE