


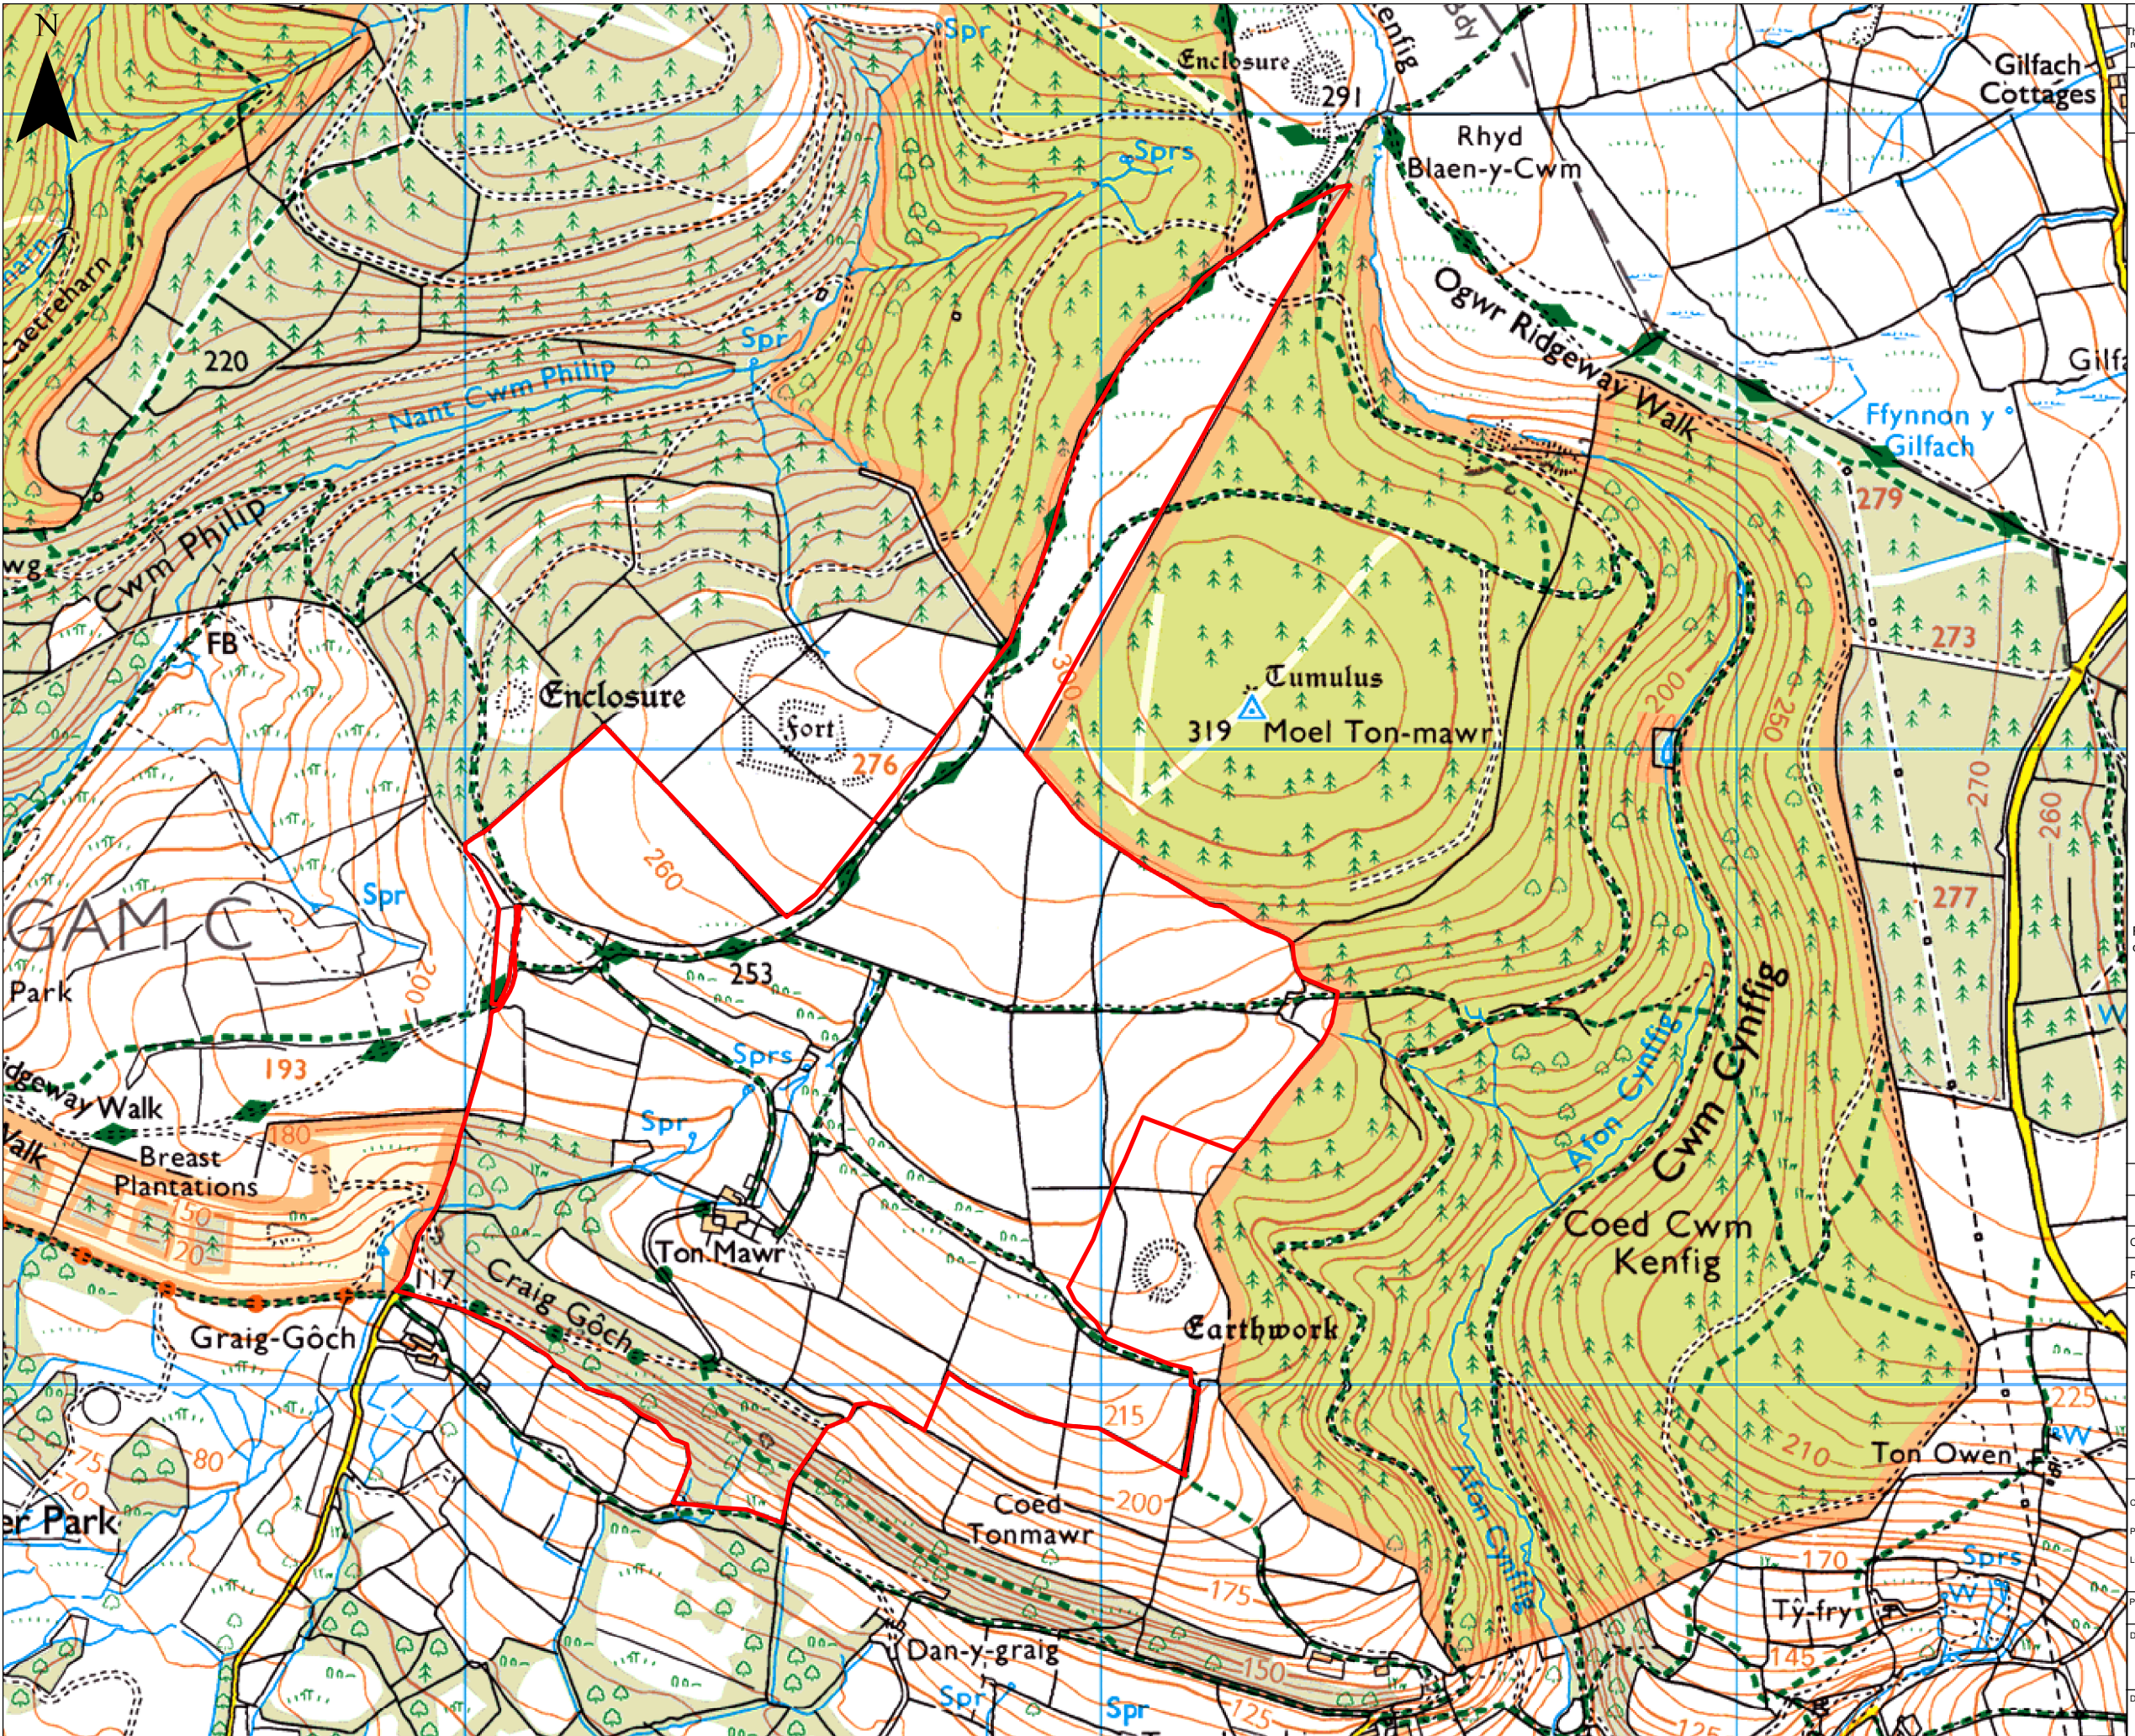

COPYRIGHT DULAS LTD
This drawing is the property of Dulas Ltd and shall not be copied, reproduced, retained, disclosed to any unauthorised person, in whole or in part, without written consent of Dulas Ltd.

© 2023

FOR CONSENTS ONLY
NOT FOR CONSTRUCTION

NOTES

Legend

Site boundary

Reproduced from Ordnance Survey digital map data © Crown copyright 2023. All rights reserved. Licence number 0100031673

0 0.25 0.5 Km

C	27/06/22	LR	RK	Boundary to include access
REV	DATE	NAME	CHKD	DESCRIPTION

DULAS LTD, UNIT 1 DYFI ECO PARK, MACHYNLLETH
POWYS, SY20 8AX, UNITED KINGDOM
TEL: +44 (0)1654 705000 FAX: +44(0)1654 703000
www.dulas.org.uk

CLIENT
PROJECT
LOCATION
PROJECT No.
DRAWING TITLE
DRAWING No.
SHEET
REVISION

Octo Energy
Eirlys Solar Farm
Neath Port Talbot

1:10,000 (A3)
Site Boundary
Figure 2-2
0
C