


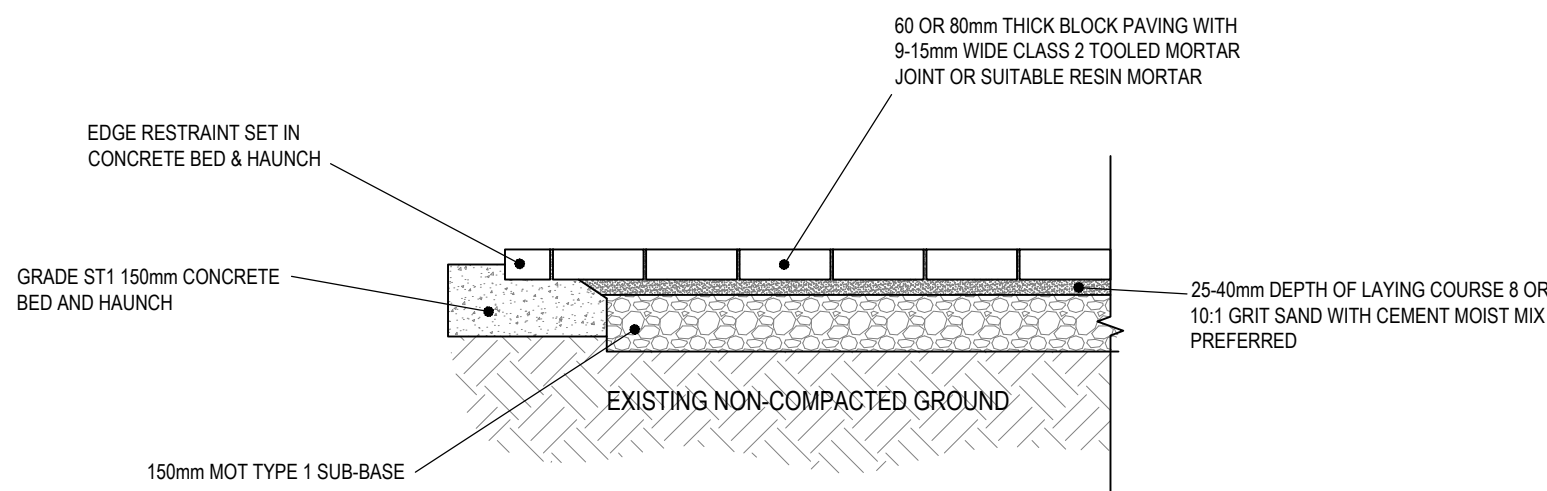
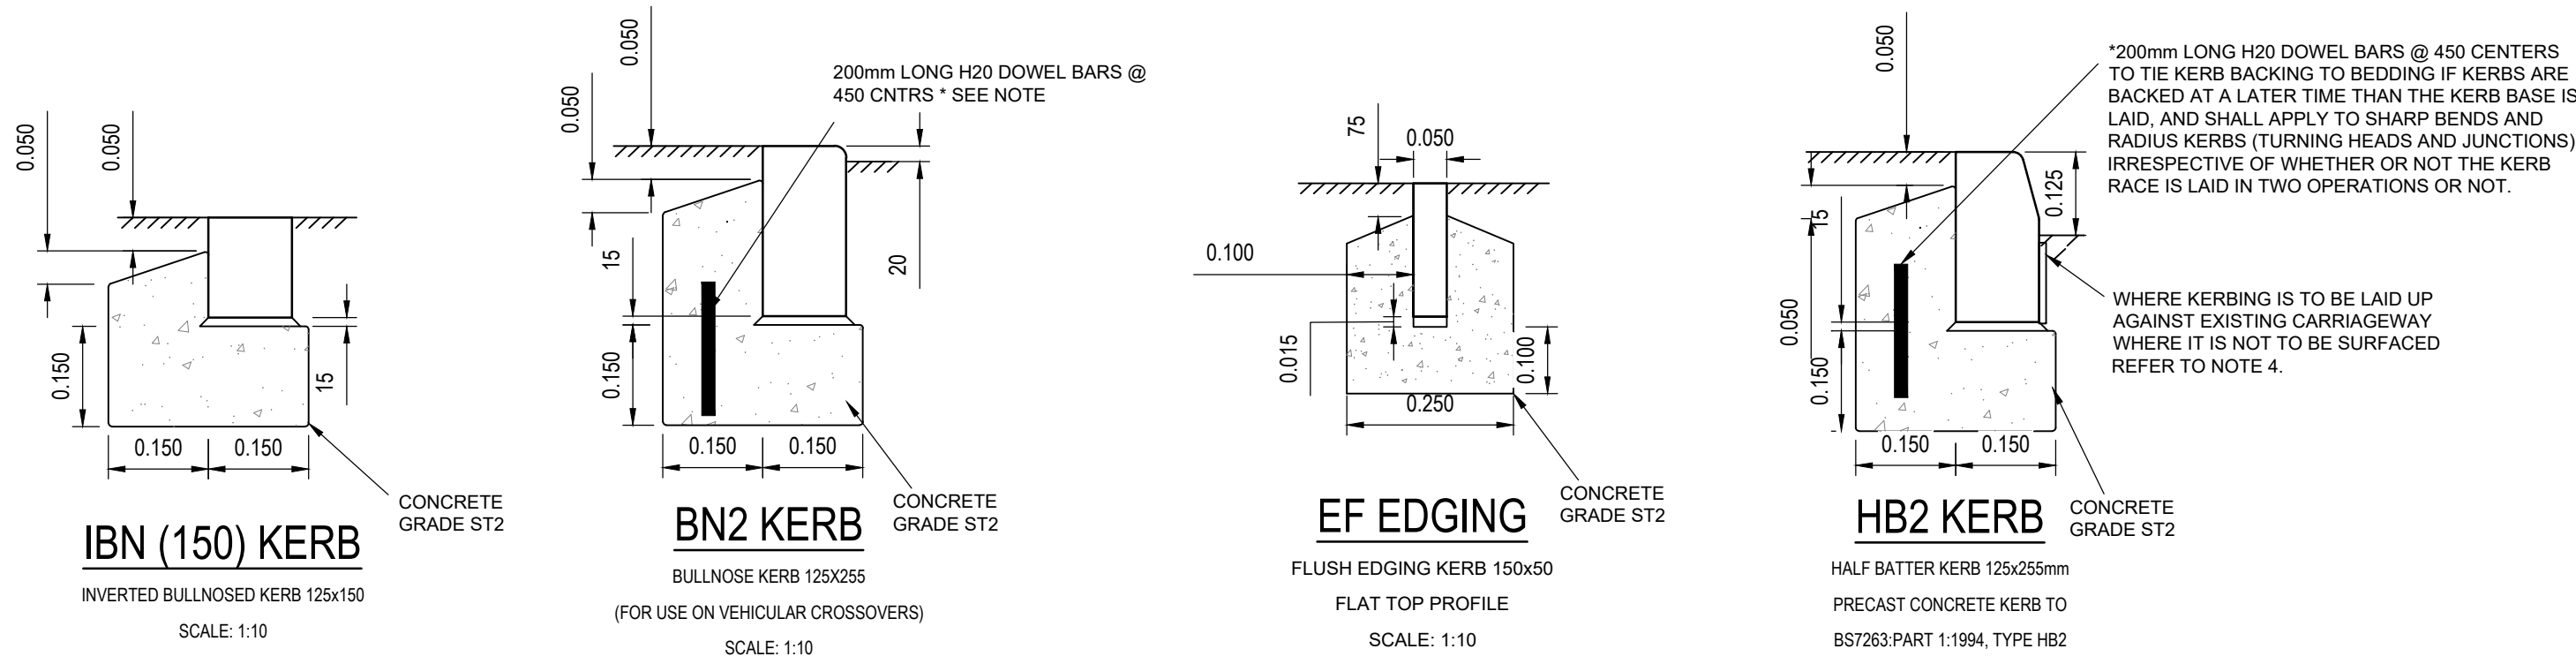


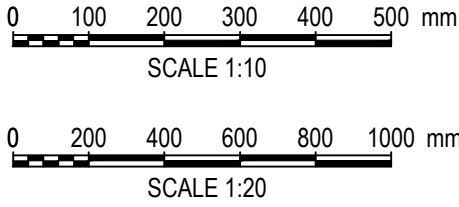


TRADITIONAL BLOCK PAVING CONSTRUCTION DETAIL
SCALE 1:20

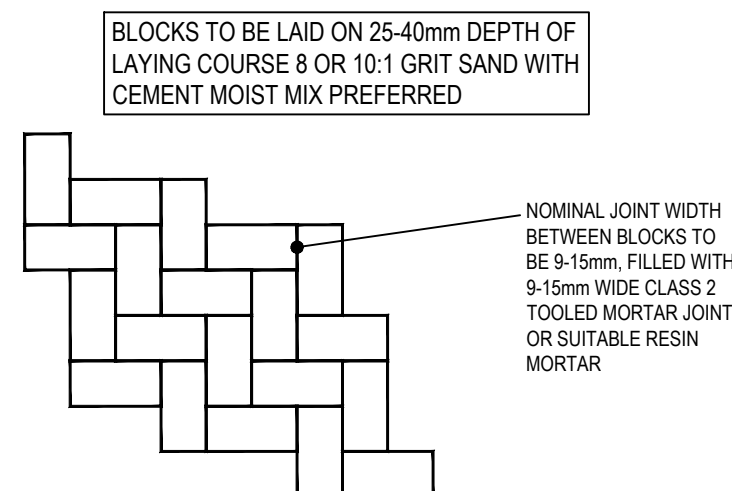

TRADITIONAL BLOCK PAVING LAYING/JOINTING DETAIL (HERRINGBONE PATTERN)
SCALE 1:20

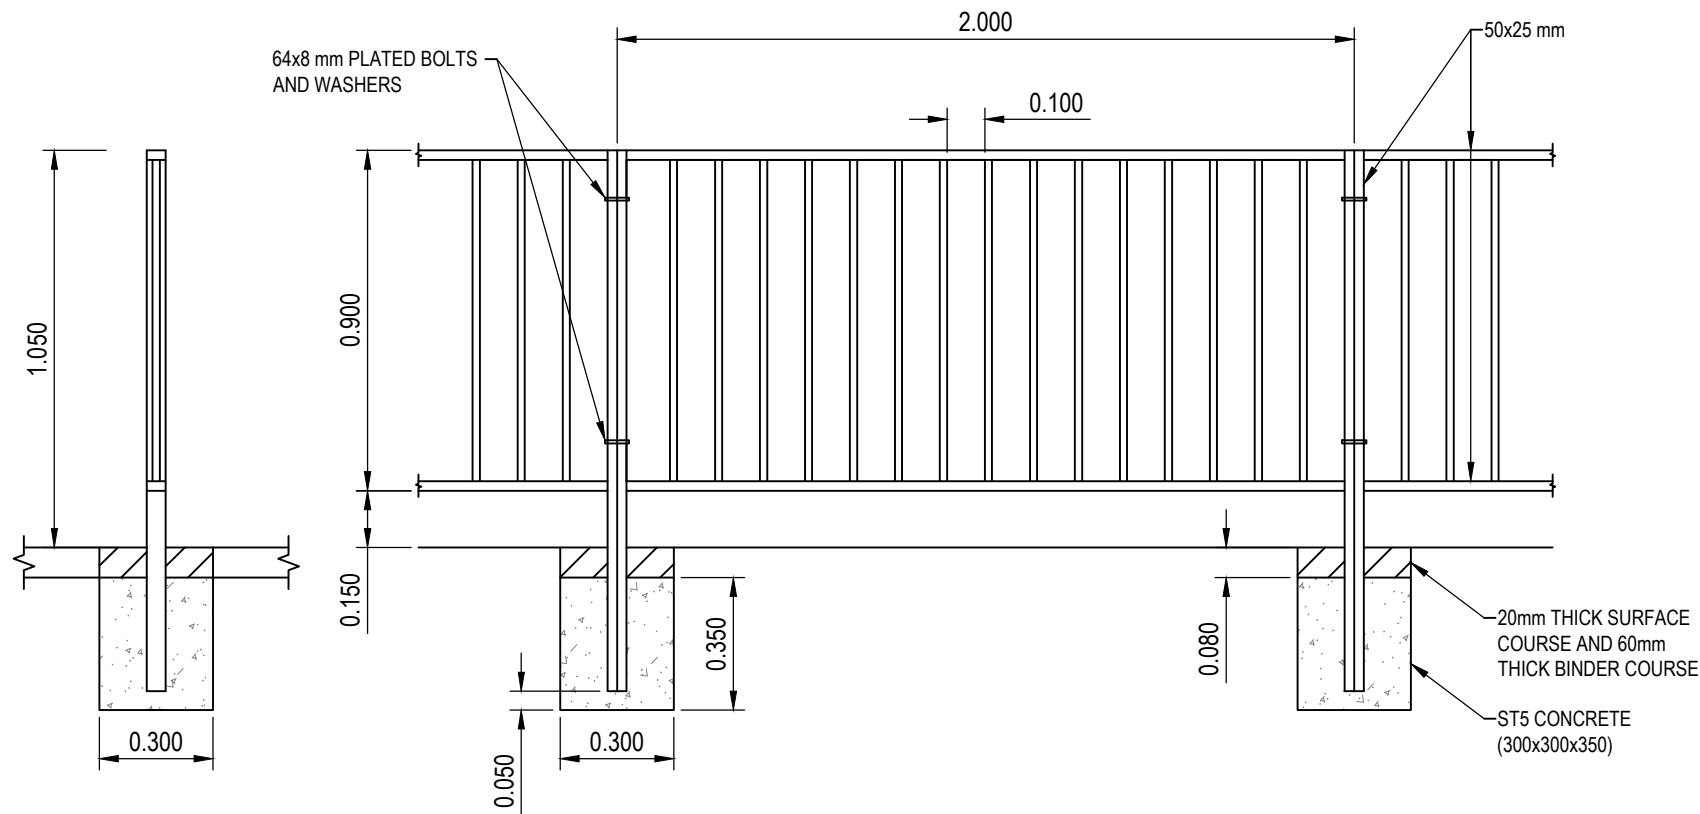

PEDESTRIAN GUARD RAIL (CLASS 2)
SCALE 1:20

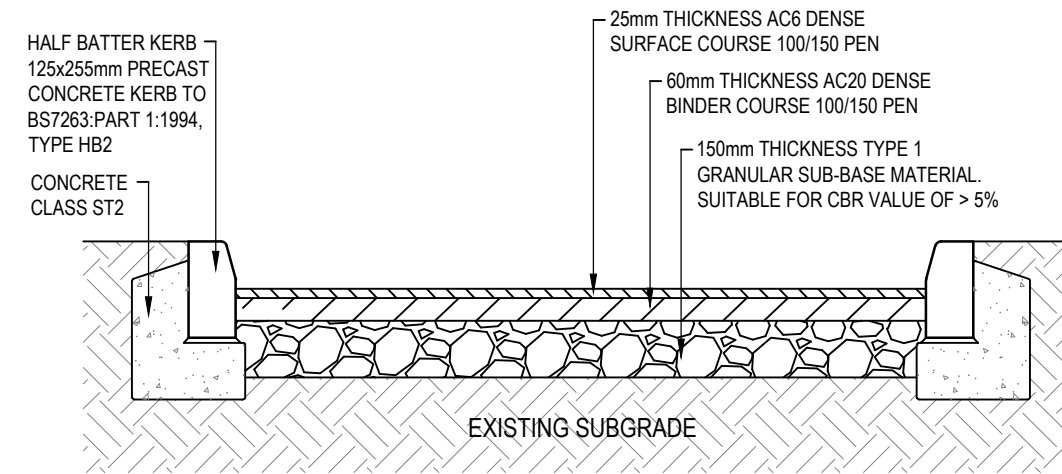

CAR PARK CONSTRUCTION DETAIL
SCALE 1:20

GENERAL NOTES:

- ALL DIMENSIONS ARE IN MILLIMETRES UNLESS NOTED OTHERWISE.
- ALL LEVELS ARE SHOWN IN METRES UNLESS NOTED OTHERWISE.
- DO NOT SCALE FROM THE DRAWING. USE FIGURED DIMENSIONS ONLY.
- ANY DISCREPANCIES TO BE REPORTED IMMEDIATELY TO THE ENGINEER.
- THIS DRAWING TO BE READ IN CONJUNCTION WITH ALL RELEVANT ARCHITECTS, ENGINEERS, SUBCONTRACTORS AND SPECIALISTS DRAWINGS AND SPECIFICATIONS.
- EXISTING SERVICES HAVE NOT BEEN SHOWN BUT ARE PRESENT - THE CONTRACTOR IS TO LIAISE WITH ALL STATUTORY AUTHORITIES PRIOR TO THE COMMENCEMENT OF ANY WORKS.
- TO BE READ IN CONJUNCTION WITH VEHICLE CROSSEVER PLAN DRAWING NO. 10986_700

KERBING NOTES:

- ALL DIMENSIONS ARE IN MILLIMETRES
- ALL PRECAST CONCRETE ITEMS SHALL BE PRESSED MANUFACTURED.
- ALL DRAWINGS ARE TO BE CHECKED PRIOR TO CONSTRUCTION OR MANUFACTURE. ANY DISCREPANCIES ARE TO BE REPORTED TO THE ENGINEER IMMEDIATELY.
- WHERE KERBING IS TO BE LAID AGAINST EXISTING CARRIAGEWAY, WHICH IS NOT TO BE SURFACED, THE GAP BETWEEN THE CARRIAGEWAY AND THE KERB SHALL BE DEALT WITH AS FOLLOWS:-
 - GAPS LESS THAN 25 WIDE - CLEAN OUT TO A MINIMUM OF 20 DEEP AND SEAL TO CLAUSE 1017.5.
 - GAPS MORE THAN 25 WIDE - CLEAN OUT TO A MINIMUM OF 50 DEEP AND FILL WITH FINE COLD ASPHALT WELL COMPACTED
- PRECAST CONCRETE KERB'S CHANNELS, EDGINGS AND QUADRANTS SHALL COMPLY WITH BS7263 PART 1 1994.
- ALL CONSTRUCTION METHODS AND MATERIALS ARE TO BE IN ACCORDANCE WITH THE LATEST SPECIFICATION FOR HIGHWAY WORKS.
- NO WORKS SHALL BEGIN ON THE EXISTING PUBLIC HIGHWAY UNTIL A ROAD OPENING NOTICE HAS BEEN ISSUED.
- KERB BEDDING AND BACKING TO BE ST2 CONCRETE.

FOR EXTERNAL WORKS PLAN PLEASE SEE DRG. 10986_701.

03	NRC	FP	MJ	17.02.22	REVISED FOR GUARD RAIL
02	NRC	FP	MJ	14.12.22	REVISED FOR SITE LAYOUT
01	NRC	FP	MJ	14.12.22	ISSUED FOR APPROVAL
rev.	drawn	chkd.	approved	date	description

Client
BAGLAN BOXING CLUB

Project
**BAGLAN BOXING CLUB
FENBROOK CLOSE
PORT TALBOT, SA12 7PA**

Title
**EXTERNAL WORKS
CONSTRUCTION DETAILS**

Vale Consultancy
CONSULTING CIVIL & STRUCTURAL ENGINEERS
29 Bocam Park, Old Field Road, Pencoed, Bridgend CF35 5LJ.
Phone: 01656 863794 Email: enquiries@vale-consultancy.co.uk

date	drawn	checked	approved
13.12.22	NRC	FP 14.12.22	MJ 14.12.22
scale @ A1	project no.		
AS SHOWN	10986		
status	drg. no.	rev.	
A	10986_702	03	

DRAWING STATUS
A - Approval, AB - As-Built, C - Construction, D - Draft, P - Preliminary, T - Tender

