


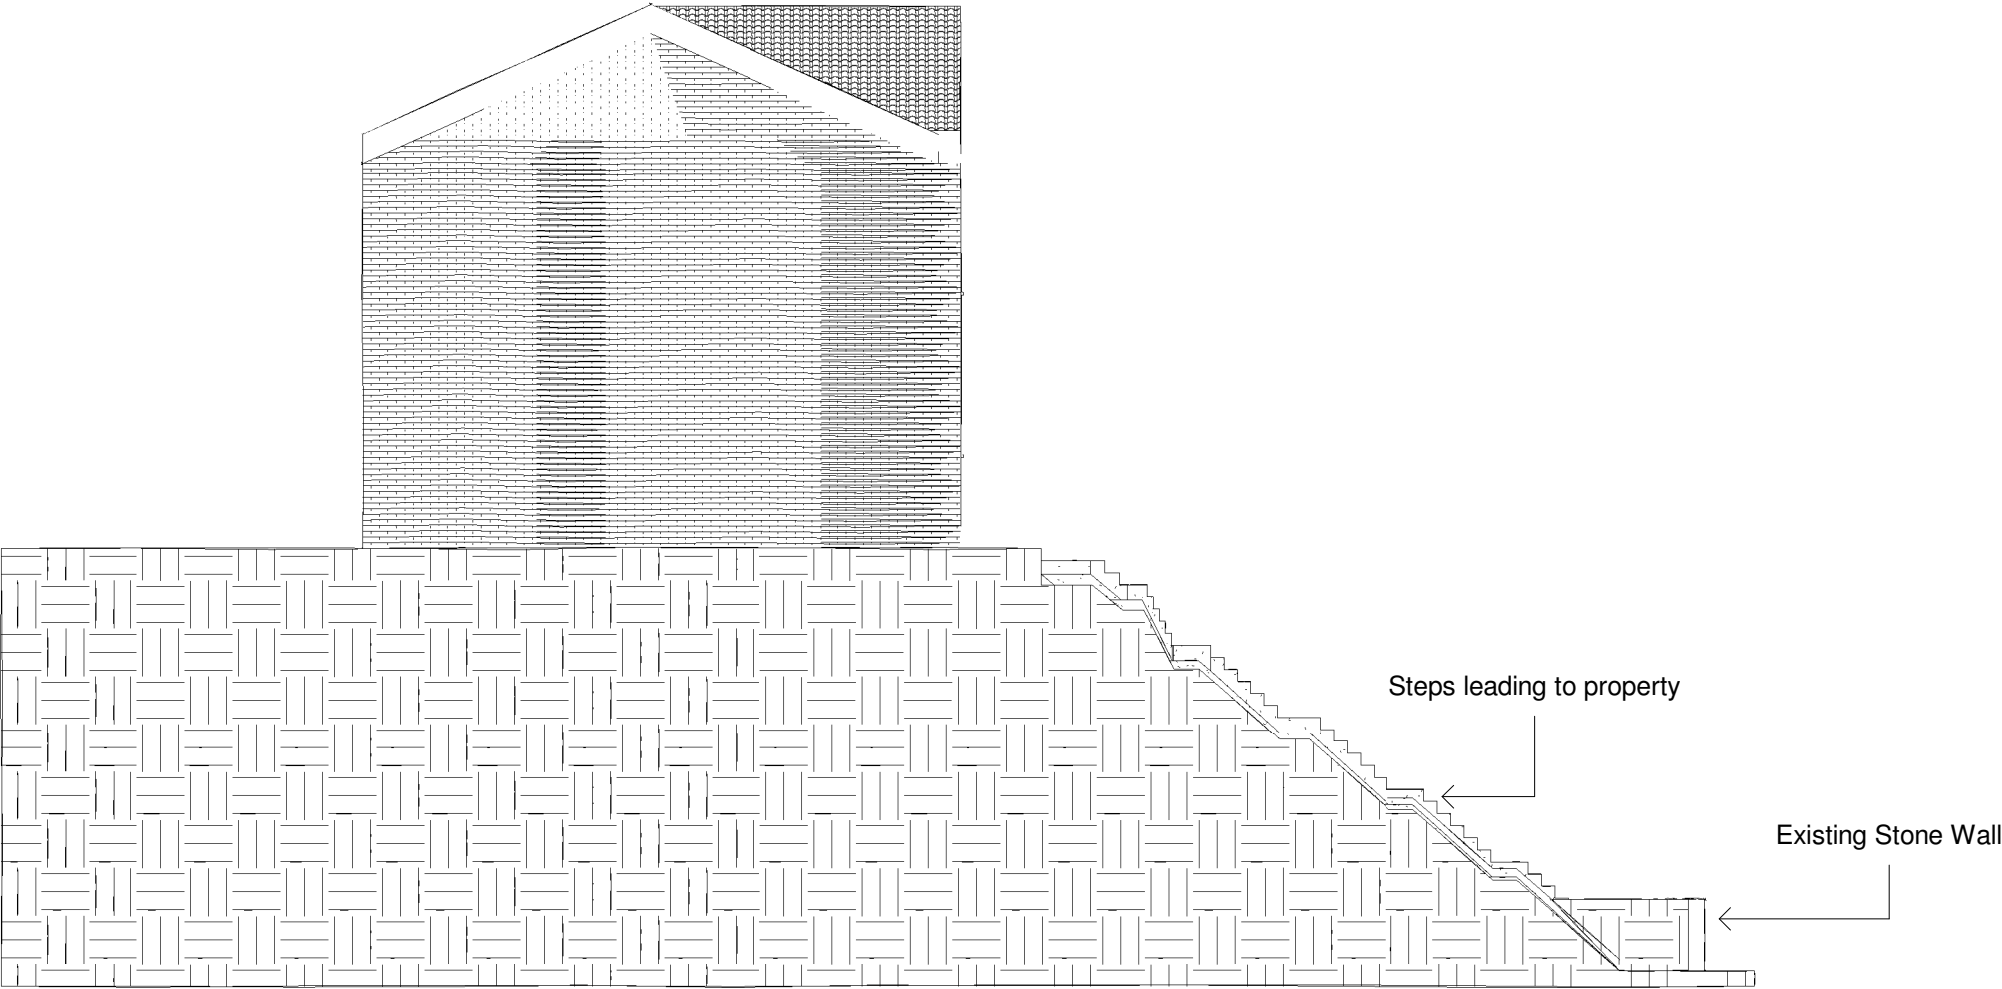

**Existing Left Side Elevation**  
1 : 100

|  |
|--|
|  |
|  |
|  |
|  |
|  |
|  |
|  |

| No. | Description | Date |
|-----|-------------|------|
|     |             |      |
|     |             |      |
| <div><br/>www.ccs-solutions.co.uk</div> |        |                         |                  |
|---|--------|-------------------------|------------------|
| CODE   | STATUS | SUITABILITY DESCRIPTION | PURPOSE OF ISSUE |
|   |        |                         |                  |
|   |        |                         |                  |
|   |        |                         |                  |
|   |        |                         |                  |

|         |                         |
|---------|-------------------------|
| PROJECT | Retaining Wall          |
| SHEET   | Existing Left Elevation |

|                      |  |                            |  |                         |     |
|----------------------|--|----------------------------|--|-------------------------|-----|
| CLIENT               |  |                            |  | Mr Thomas Jones         |     |
|                      |  |                            |  |                         |     |
| Date<br>12/01/2023   |  | Project number<br>23032021 |  | Scale (@ A3)<br>1 : 100 |     |
| Drawn by<br>CCS      |  | DRWAING NUMBER<br><br>A306 |  |                         | REV |
| Checked by<br>Client |  |                            |  |                         |     |