


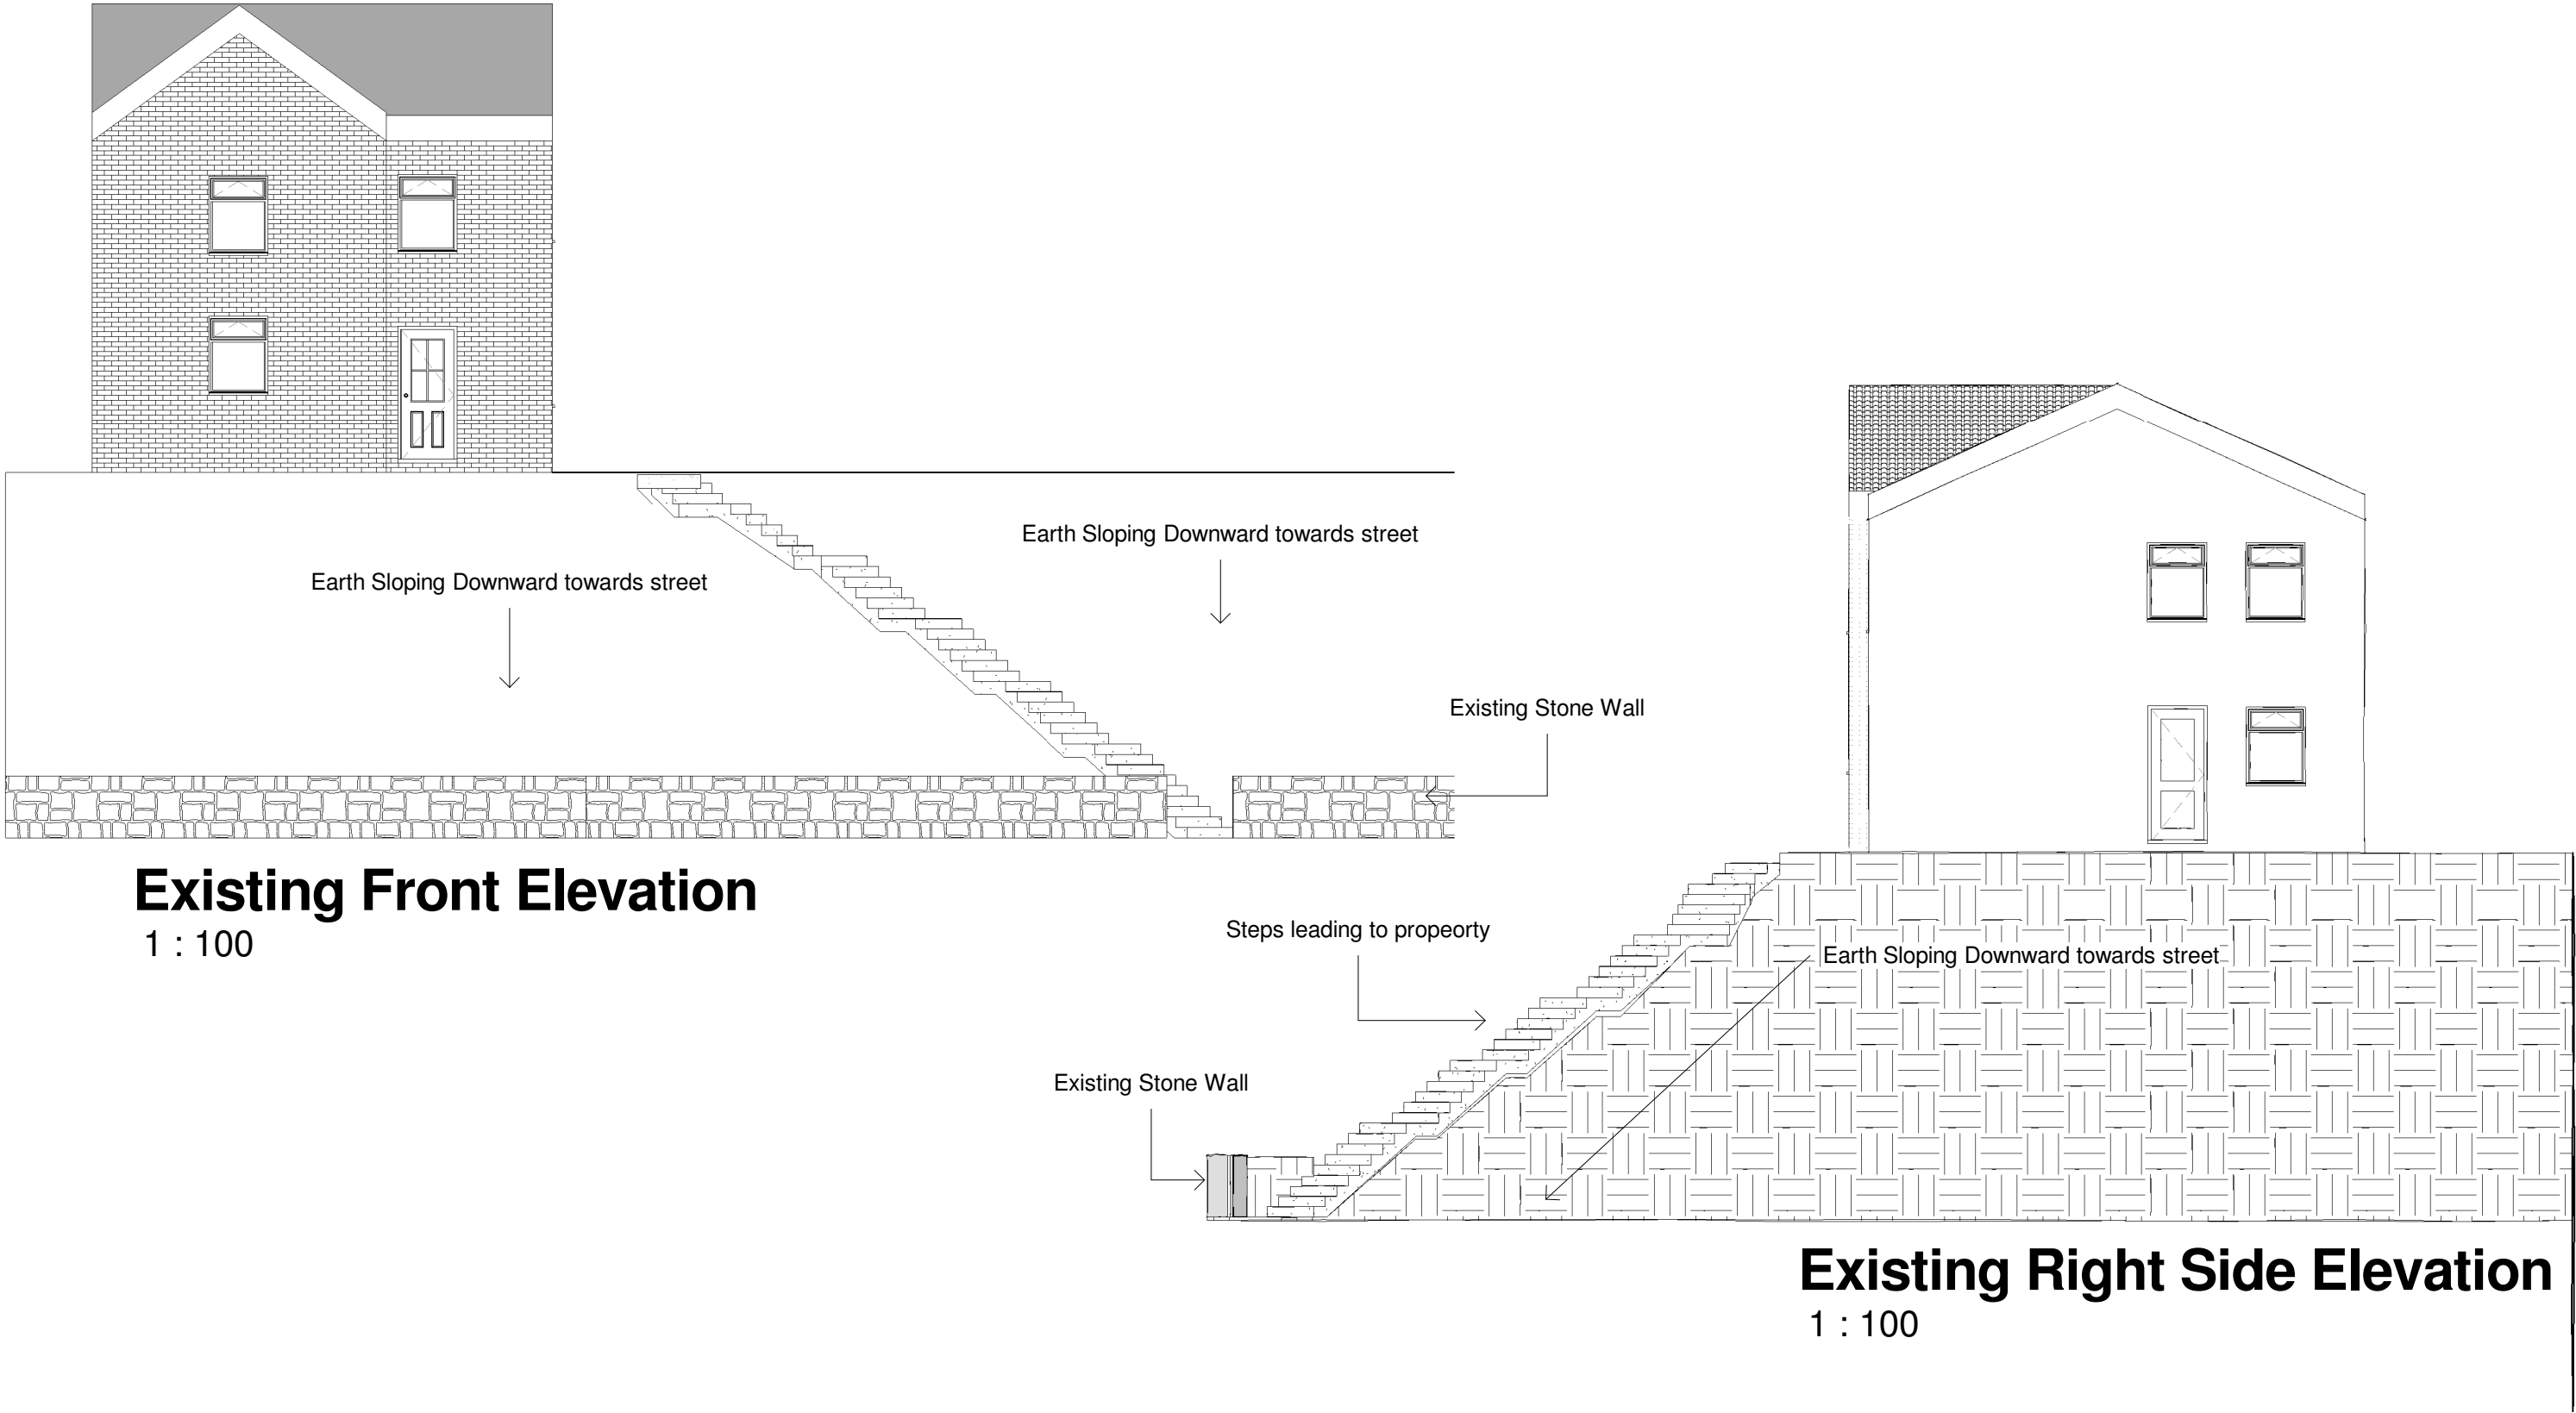

	No.	Description	Date	 www.ccs-solutions.co.uk				PROJECT		CLIENT		
								Retaining Wall		Mr Thomas Jones		
				CODE	STATUS	SUITABILITY DESCRIPTION	PURPOSE OF ISSUE	SHEET		Date	Project number	Scale (@ A3)
								Existing Elevations		12/01/2023	23032021	1 : 100
										Drawn by	DRWAING NUMBER	
										CCS		
										Checked by	A302	
										Client		
										REV		