


SITE SECTION AA

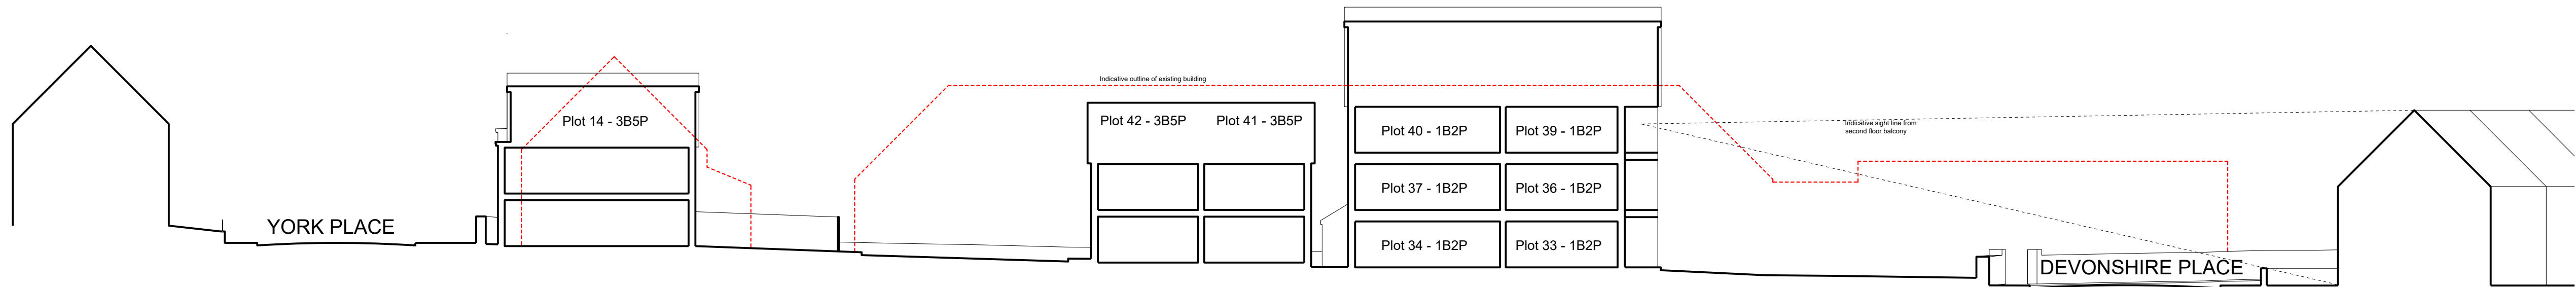

SITE SECTION BB




INDICATIVE MASSING MODEL: VIEW 1



INDICATIVE MASSING MODEL: VIEW 2



KEY PLAN 1:1250

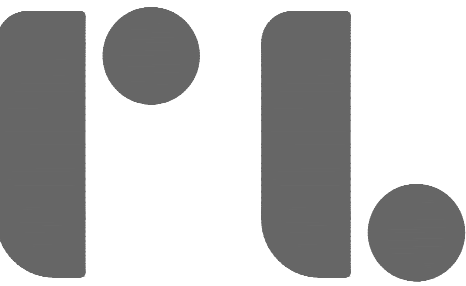

Roberts Limbrick

project
Residential Development
Devonshire Place
Port Talbot

client
Linc Cymru

drawing
Proposed Street Sections

status
PLANNING

ROBERTS LIMBRICK LTD
The Carriage Building, Bruton Way,
Gloucester, GL1 1DG
The Estates Office, 25 - 26 Gold Tops,
Newport, NP20 4PG
T. 03333 405 500
mail@robertslimbrick.com
www.robertslimbrick.com

Registered Office : England No. 06658029

scale 1:200 @ A1

date JUN 2022 author EP

project	drg no.	rev.
10429 PL22		A