


NO.	NOTES
1	All dimensions in millimetres unless otherwise stated.
2	Do not scale and drawing of dimensions to be taken from dimensions.
3	Do not scale and drawing of dimensions to be taken from dimensions.
4	Do not scale and drawing of dimensions to be taken from dimensions.
5	Do not scale and drawing of dimensions to be taken from dimensions.

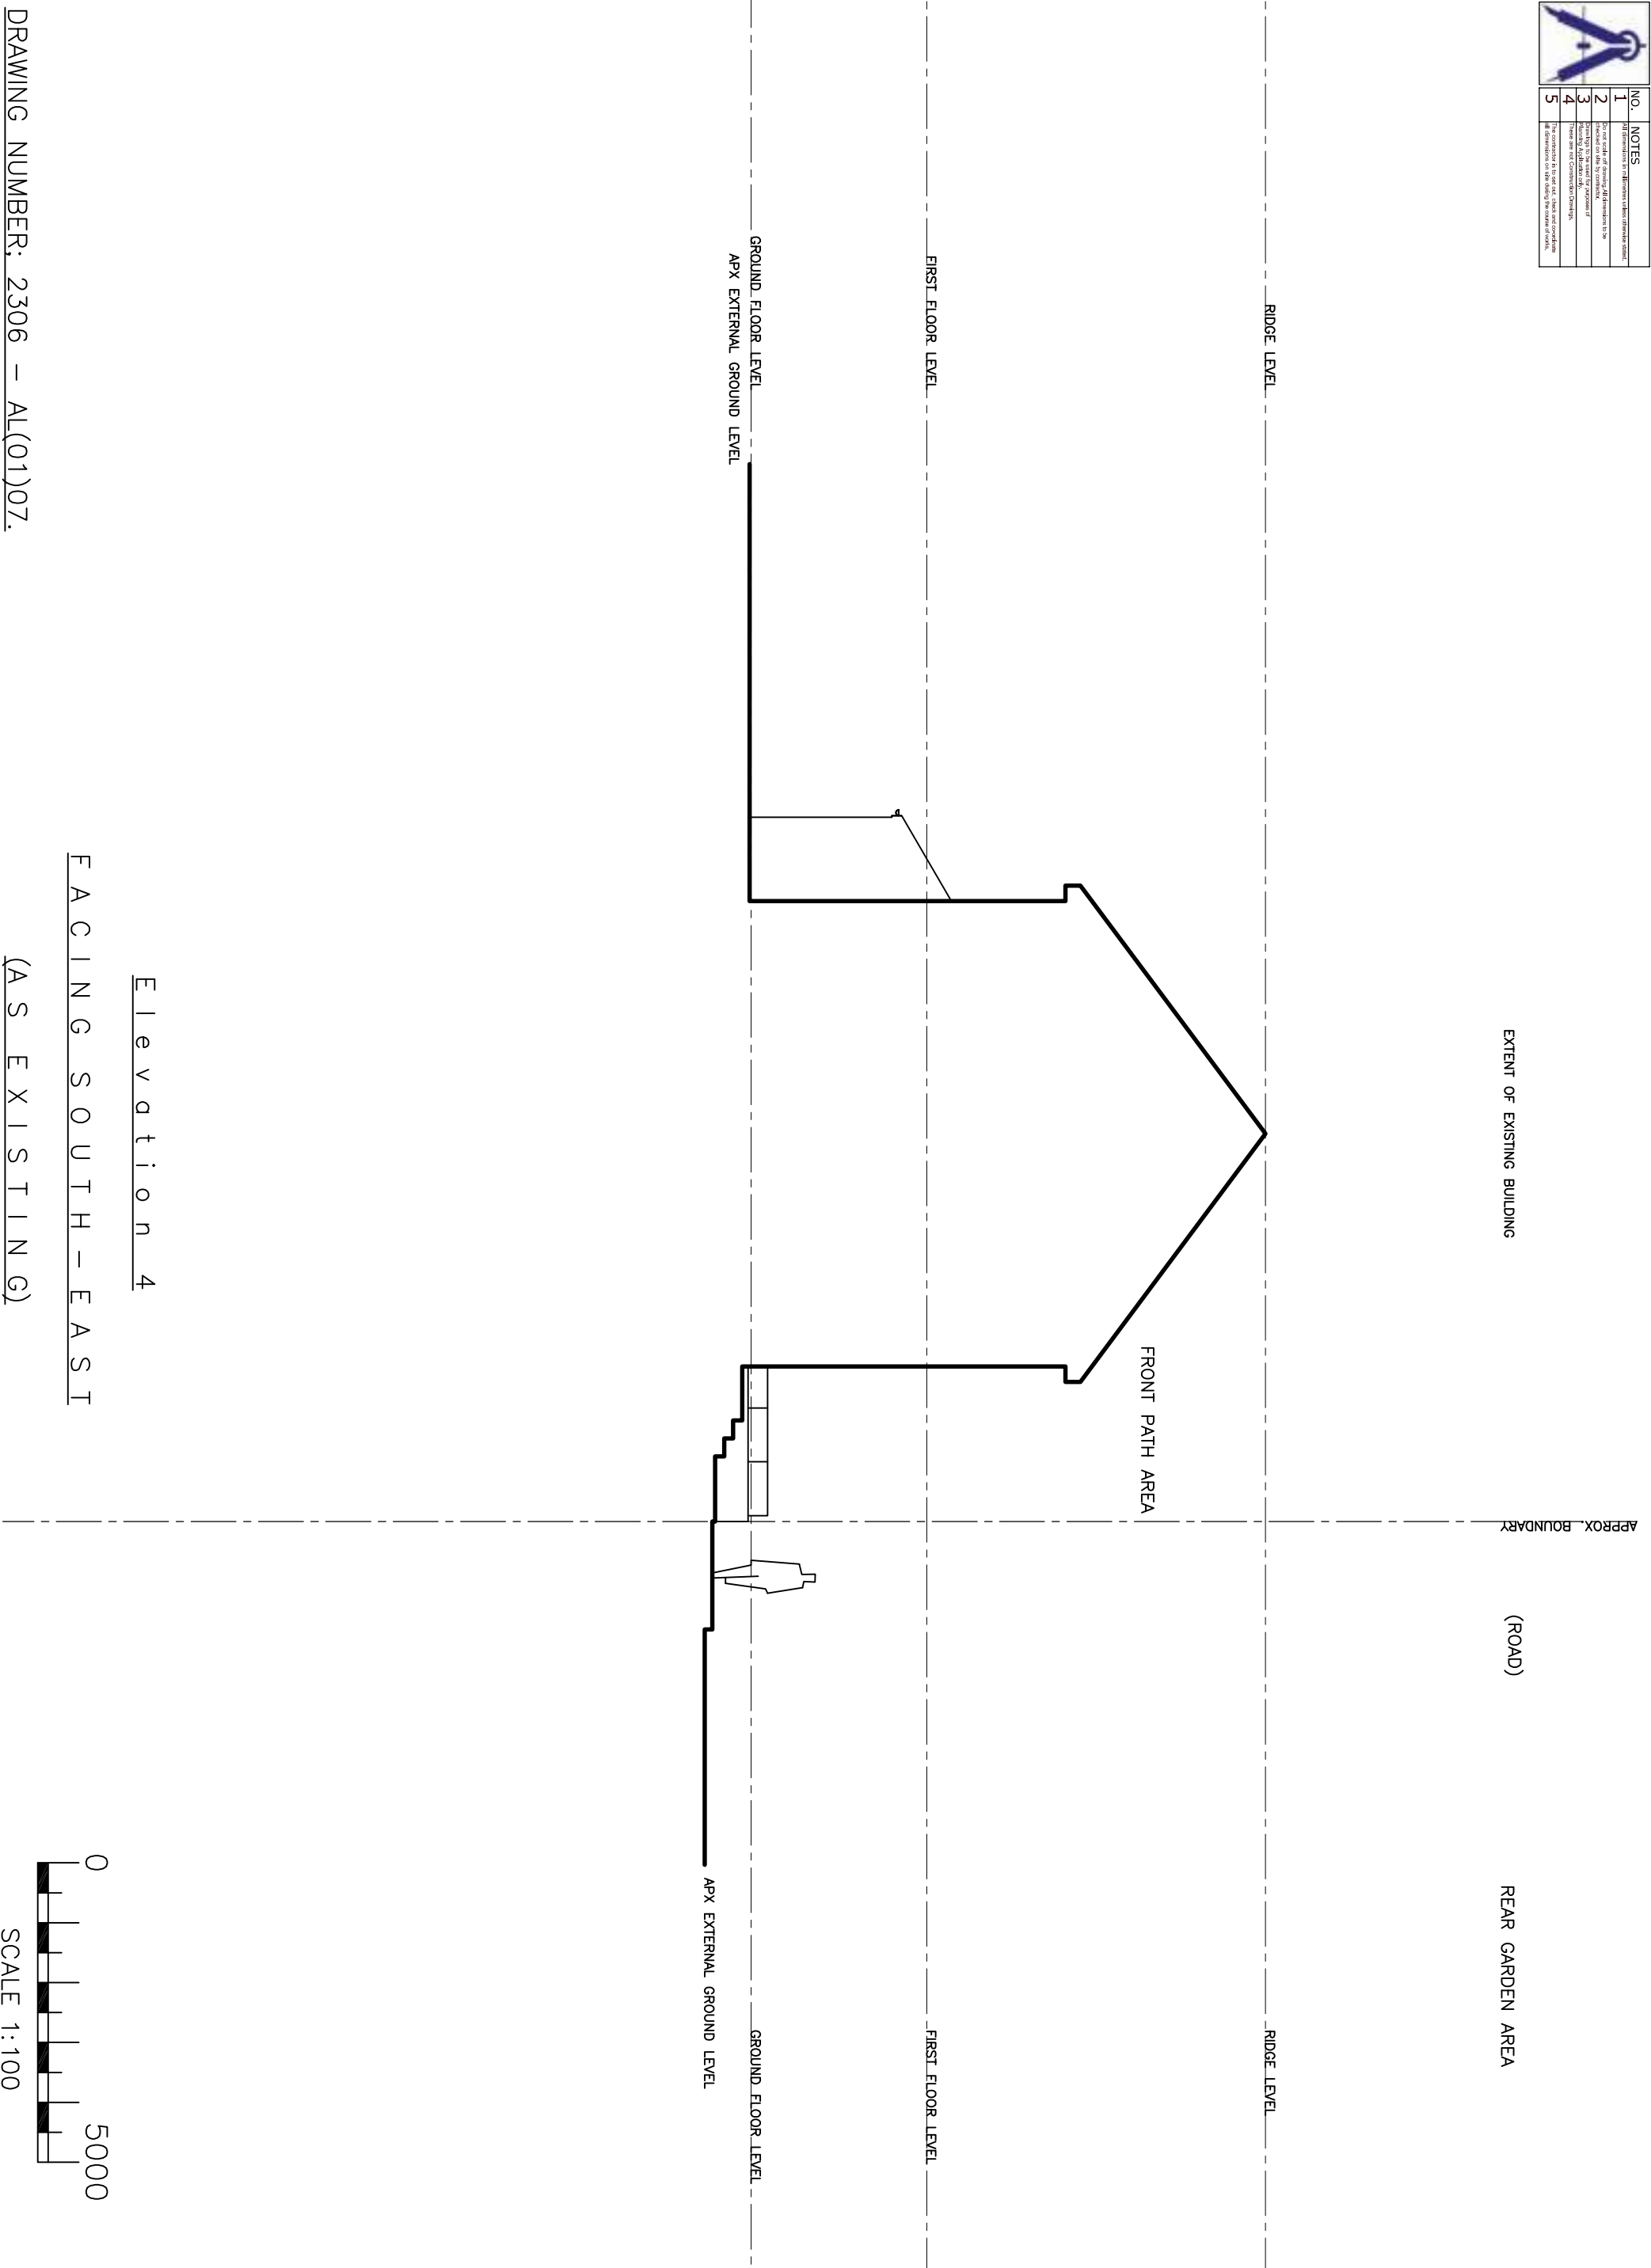



RTPI
Accredited Degrees



LABC
Registered
Partner Authority Scheme

REVISIONS :

B. 27/02/23 UPDATED.

KNJ

SHEET TITLE:

AS SHOWN.

PROJECT DESCRIPTION:

PROPOSED LOFT AND SINGLE STOREY
REAR EXTENSION AT,7, HEOL Y FELIN,
CWMGWRACH, SA11 5TB.
FOR MR AND MRS GRIFFITHS.



Atrium
Planning Consultants

DATE:

FEB. 23.

SCALE:

AS SHOWN

SHEET:

A-3