



No.	NOTES
1	All dimensions in millimetres unless otherwise stated.
2	Do not scale and double check dimensions to be checked on site by contractor.
3	Dimensions are to the face of walls unless otherwise stated.
4	Dimensions are to the centre of openings.
5	The contractor is to set out, check and provide all dimensions to the building to the level of finish.

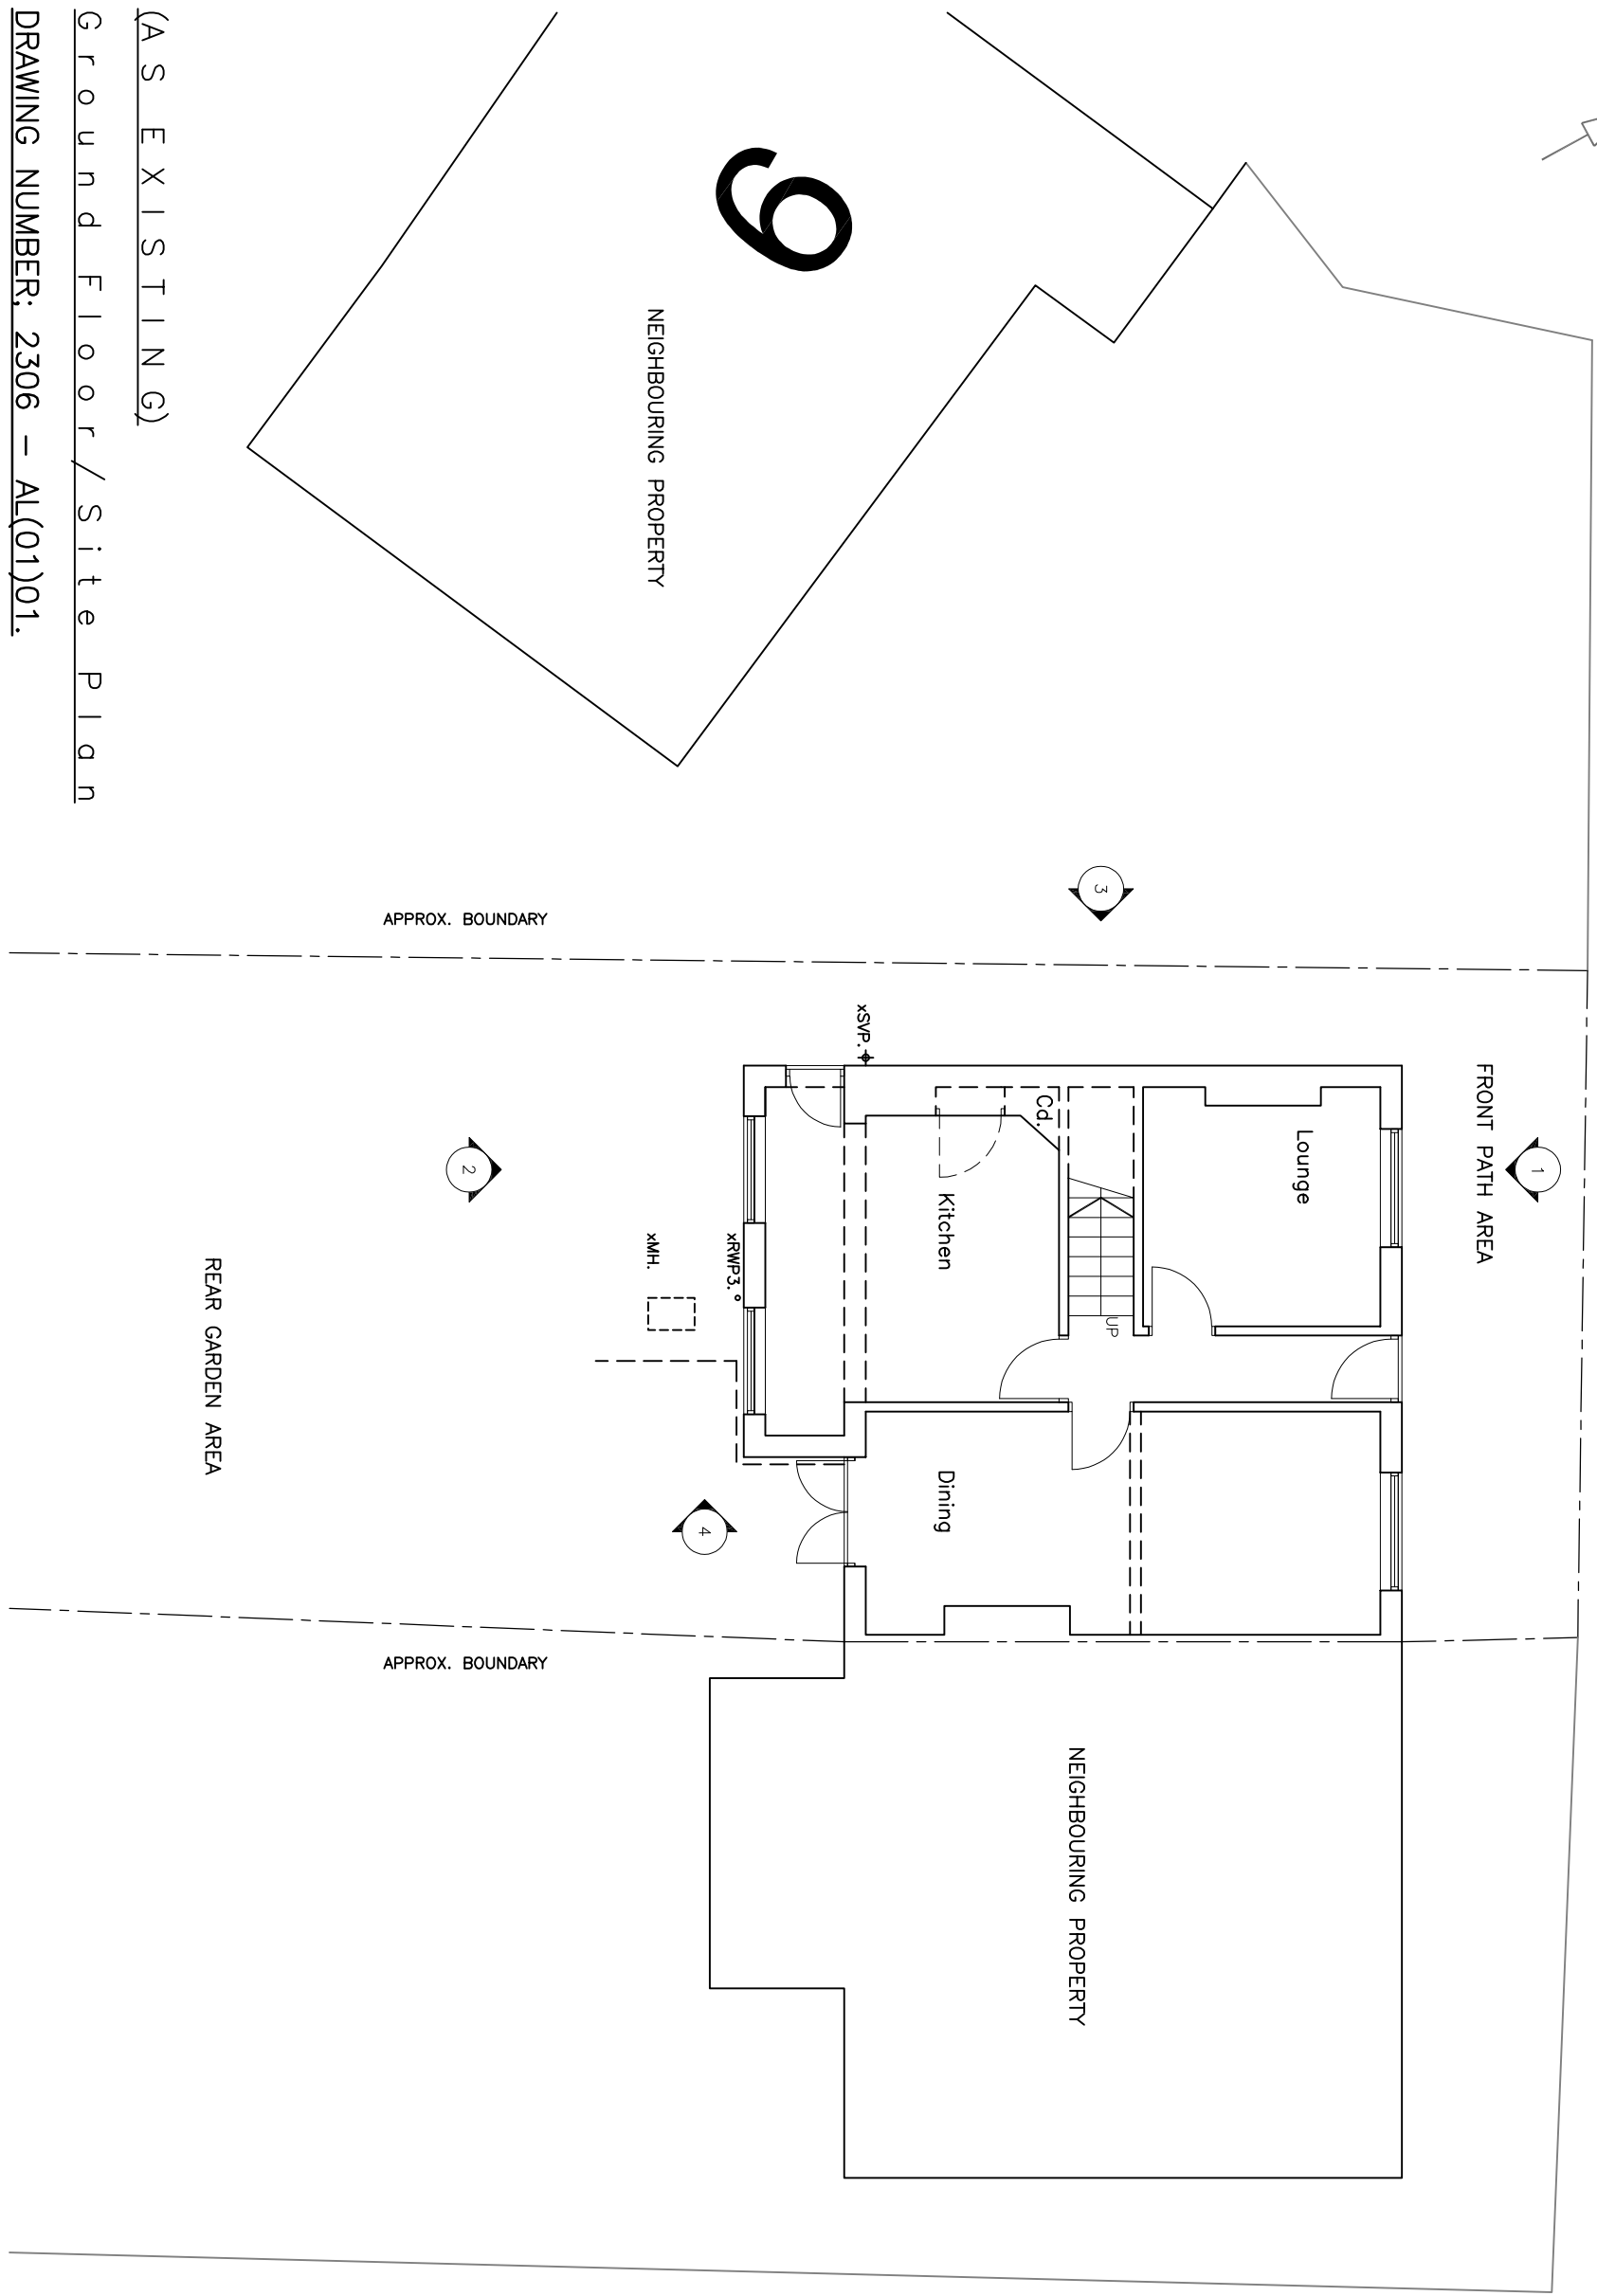

HEOL-Y-FELIN

(ROAD)

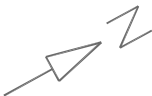

(A S E X I S T I N G)
G r o u n d F l o o r / S i t e P l a n
DRAWING NUMBER: 2306 – AL(01)01.



REVISIONS :
B. 27/02/23 UPDATED.
KNJ

SHEET TITLE:
AS SHOWN.

PROJECT DESCRIPTION:
PROPOSED LOFT AND SINGLE STOREY
REAR EXTENSION AT,7, HEOL Y FELIN,
CWMGWRACH, SA11 5TB.
FOR MR AND MRS GRIFFITHS.



DATE:
FEB. 23.
SCALE:
AS SHOWN
SHEET:
A-3