


NO.	NOTES
1	All dimensions in millimetres unless otherwise stated.
2	Do not scale and drawing is dimensioned to be
3	checked as to the accuracy of the dimensions of
4	the building as shown on the drawing.
5	There are no Construction Drawings.
	The contractor is to set out, check and coordinate
	the dimensions to the building to the extent of the

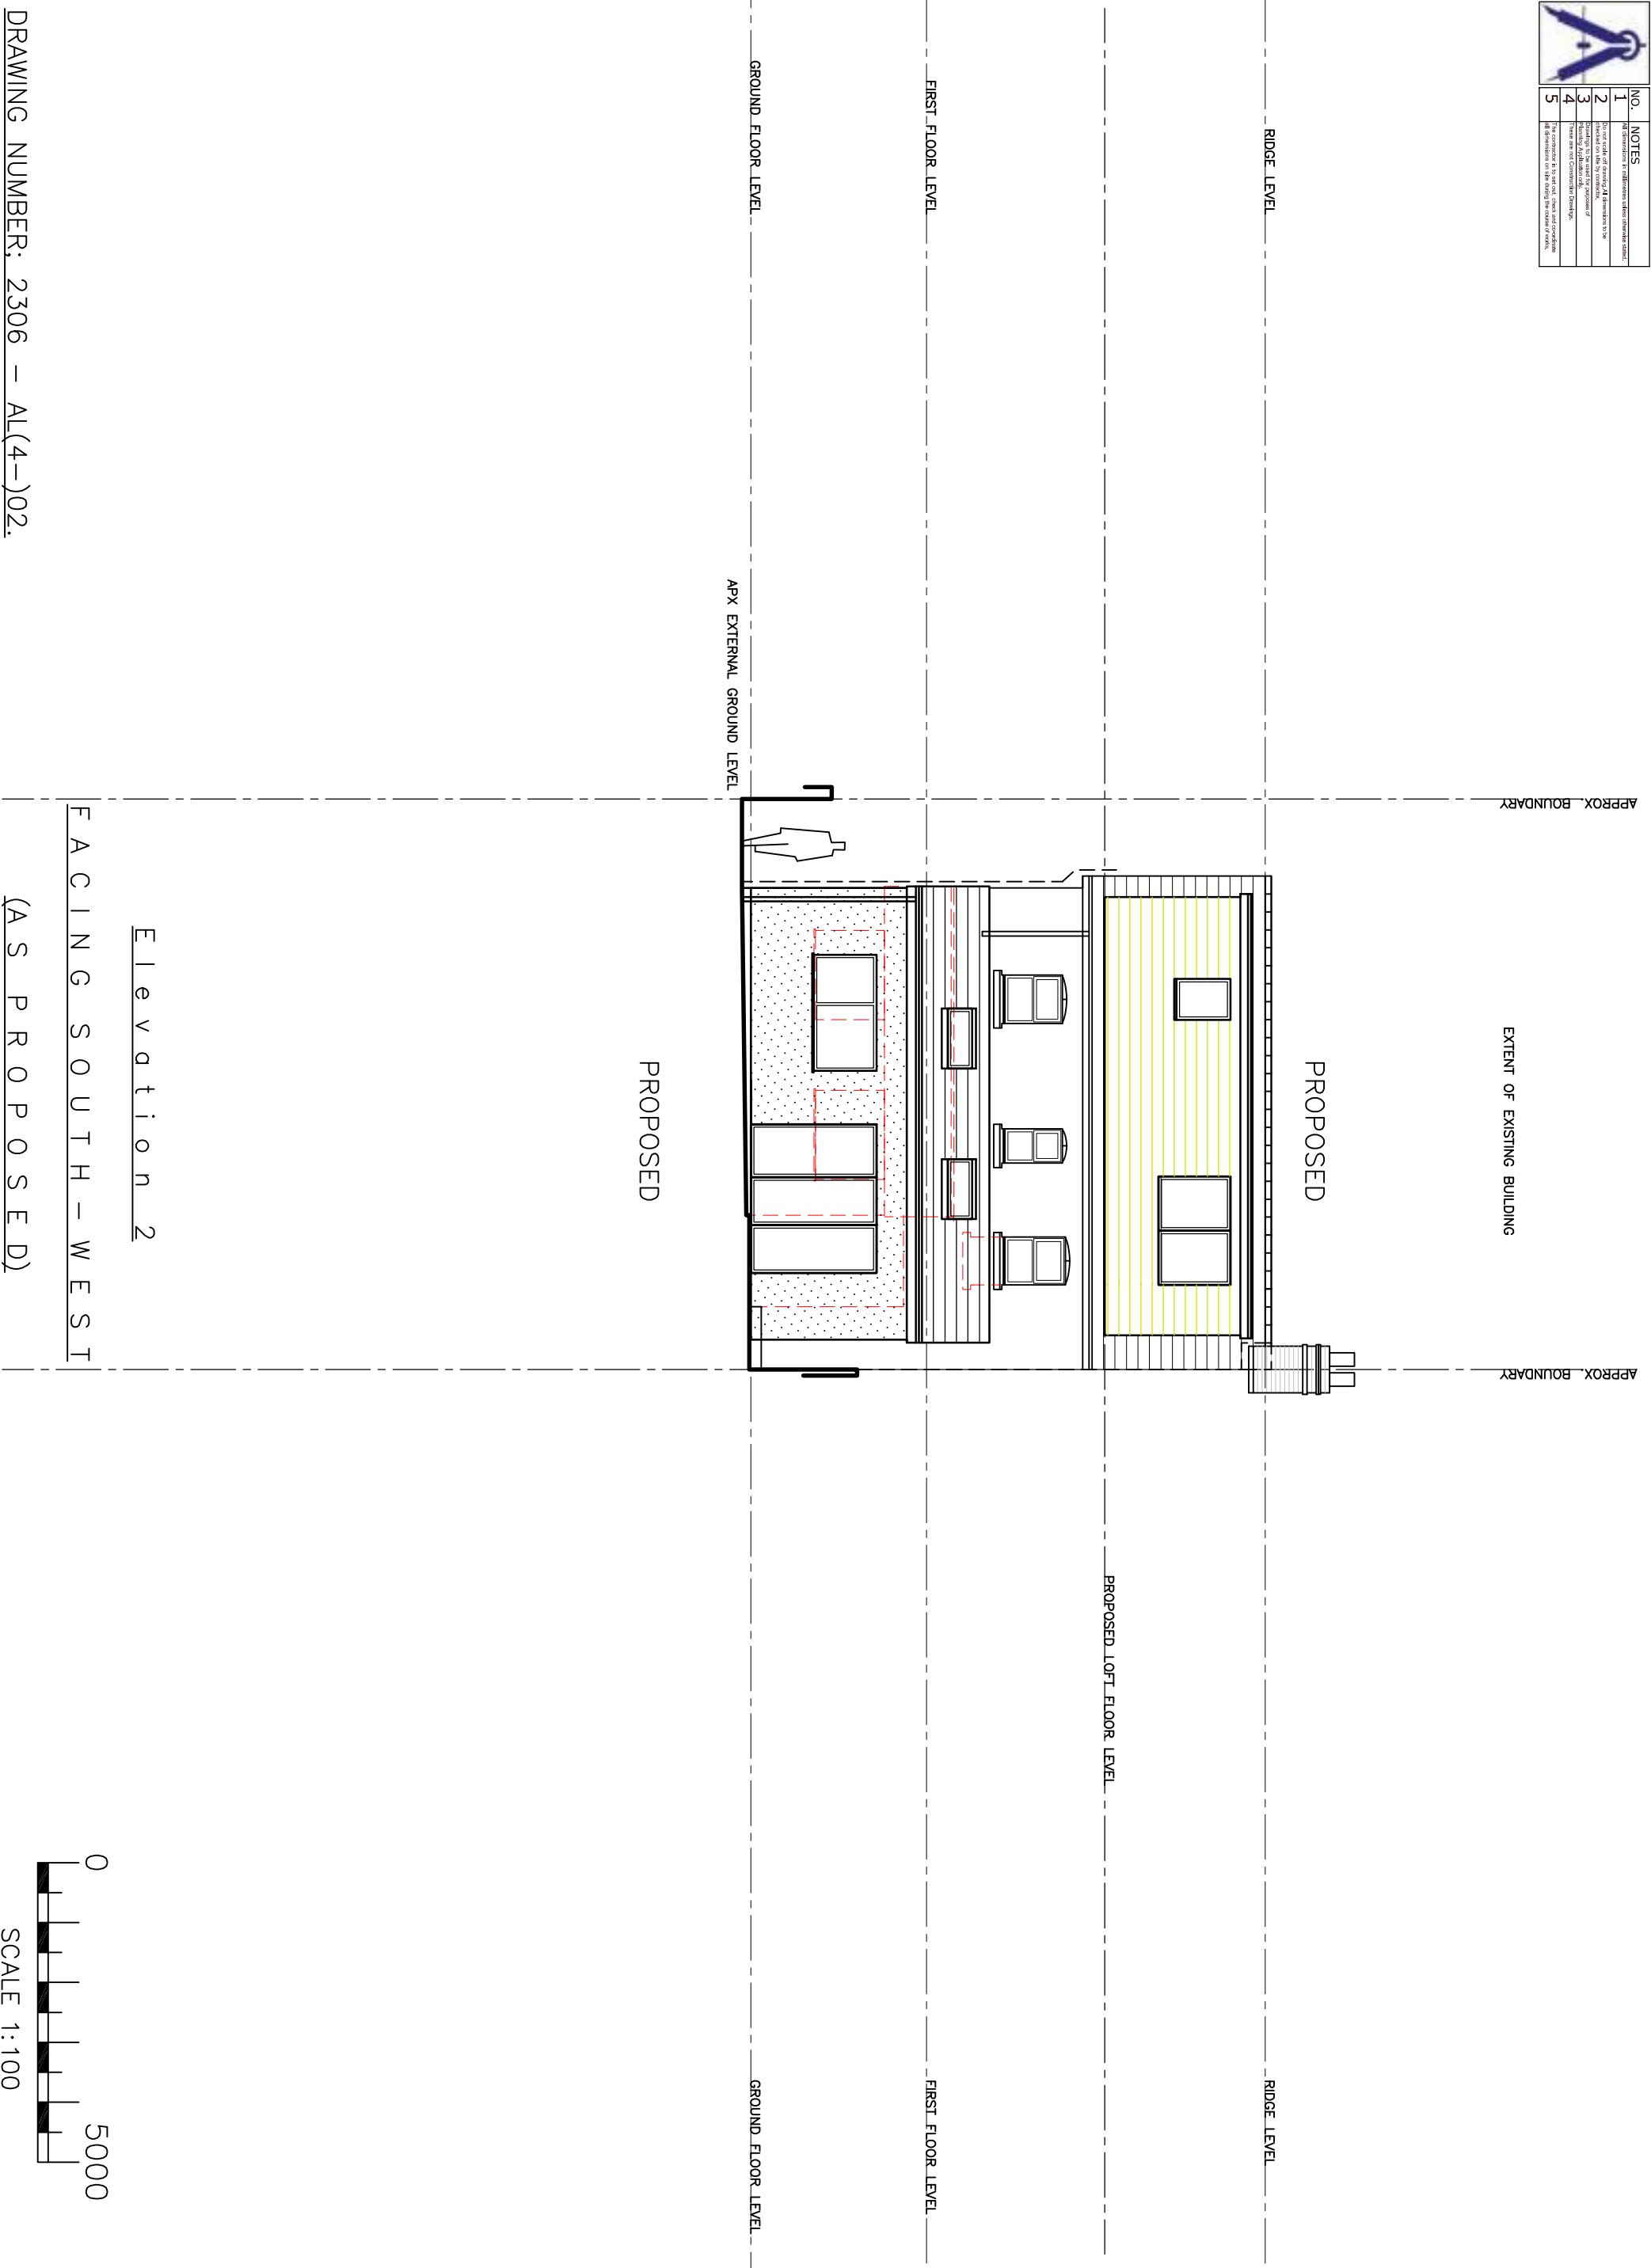

Matt John
MSc Regeneration
BSc City and Regional Planning

RTPI
Accredited Degrees

LABC
Registered
Partner Authority Scheme

REVISIONS :
B. 27/02/23 UPDATED. KNJ
C. 28/02/23 ADJUSTED. KNJ

SHEET TITLE:
AS SHOWN.

PROJECT DESCRIPTION:
PROPOSED LOFT AND SINGLE STOREY
REAR EXTENSION AT,7, HEOL Y FELIN,
CWMGWRACH, SA11 5TB.
FOR MR AND MRS GRIFFITHS.

Atrium
Planning Consultants

DATE:
FEB. 23.

SCALE:
AS SHOWN

SHEET:
A-3