


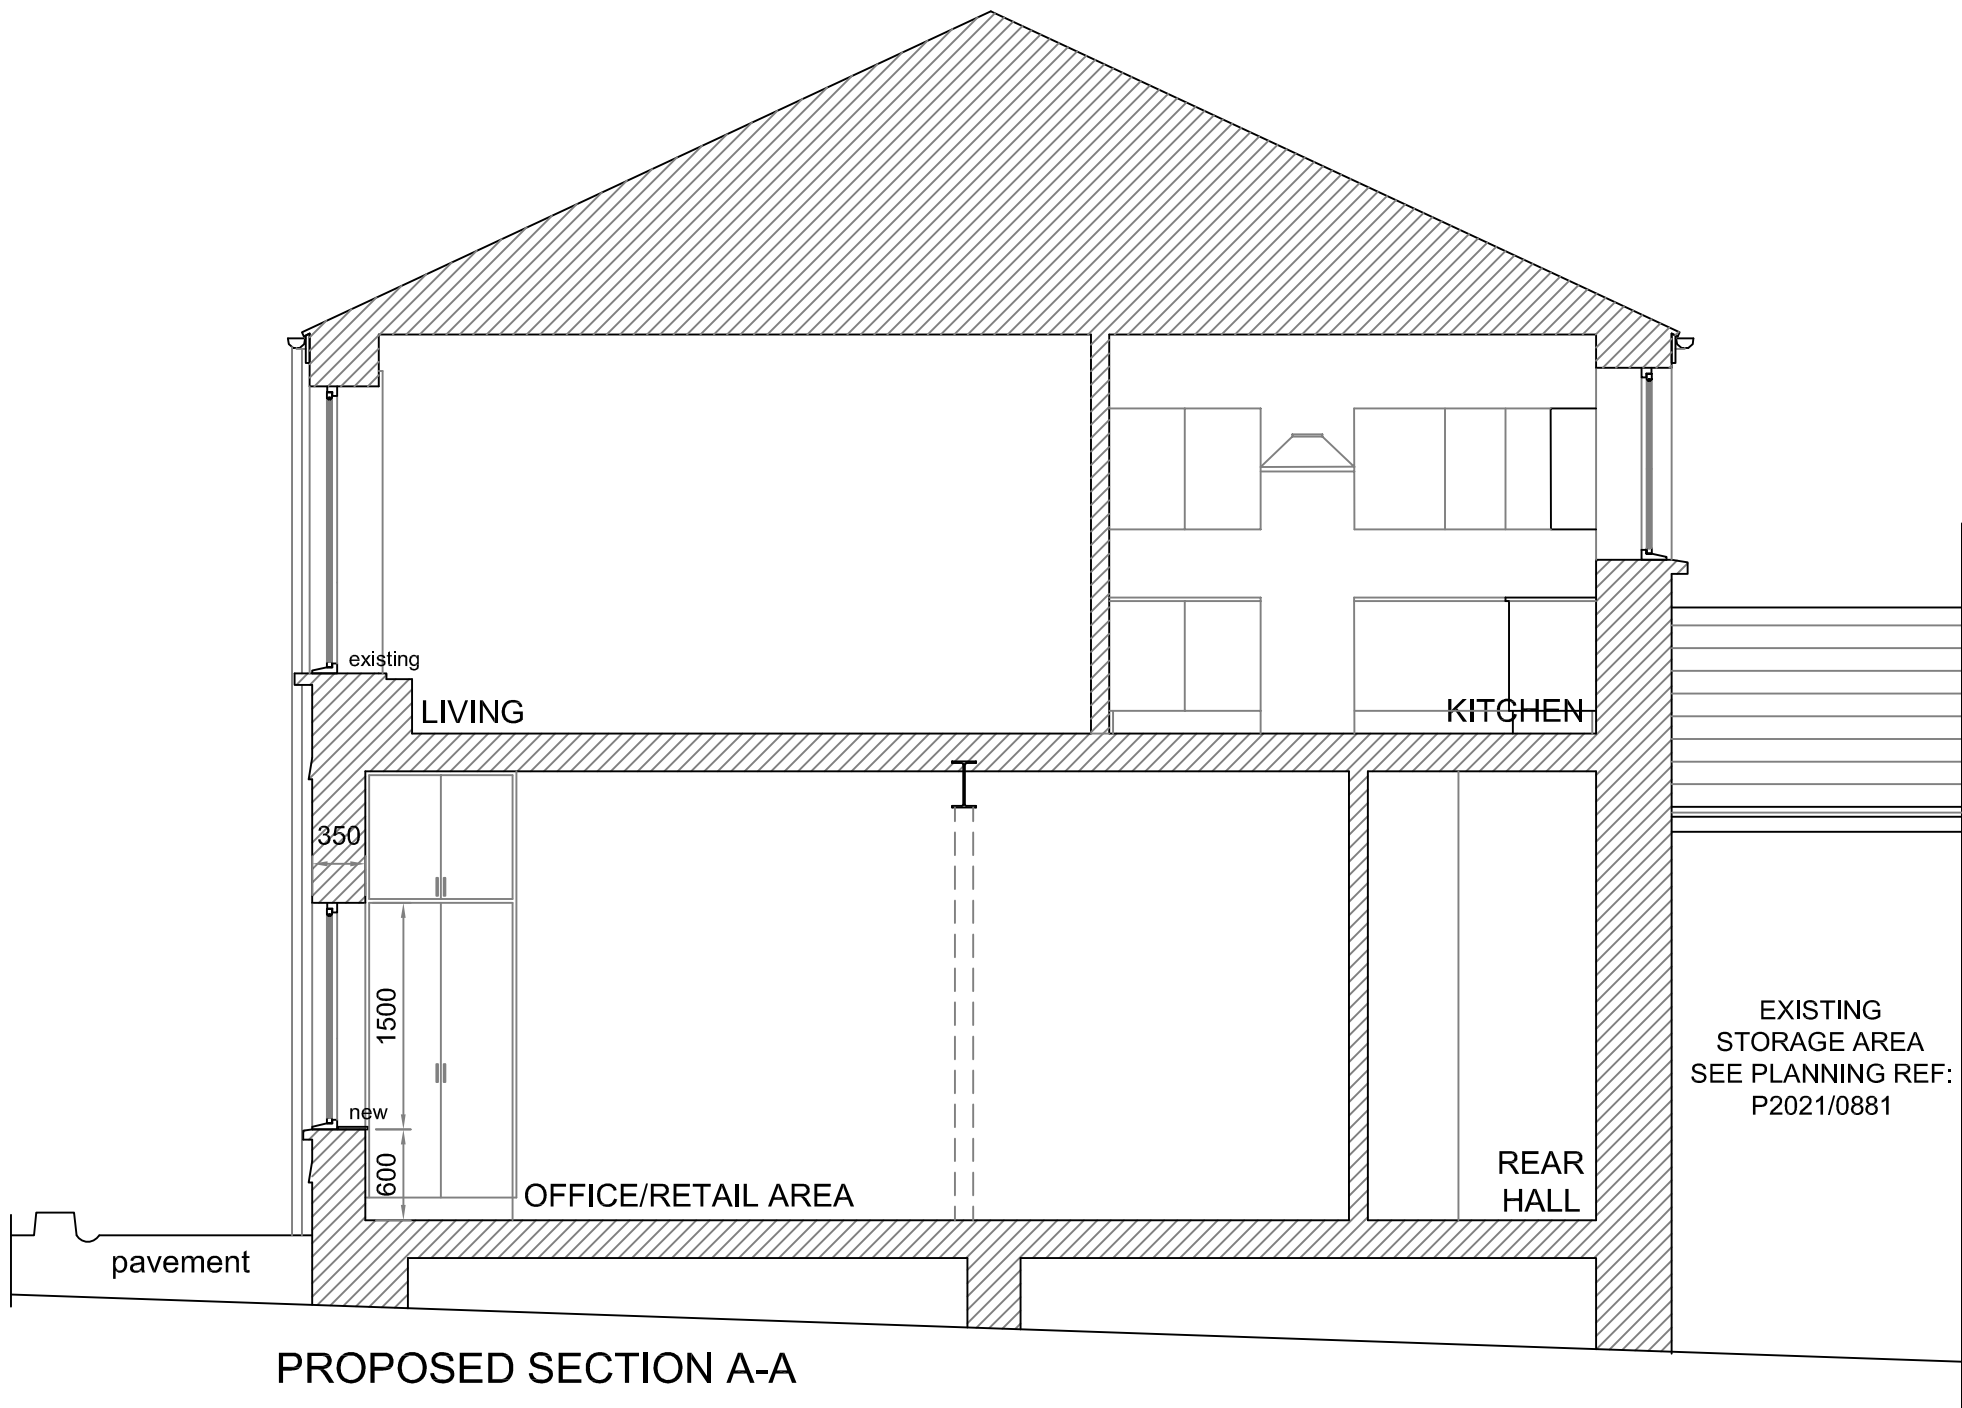

PROPOSED SECTION A-A



FINISH NOTES:

- General (Proposed) -
- External Wall Finish - Textured Render with smooth base (to match adj. house)
 - Doors - White uPVC frame with colour door (tbc)
 - Windows - White uPVC (to match ex.)
 - Roof - Slate finish to remain
 - Fascia - White uPVC (to match ex.)
 - Soffit - White uPVC (to match ex.)
 - Rainwater - White uPVC (to match ex.)

A	Drawings amended as advised & Finish notes added.	27/02/23
Rev	Description	Date
07800 789453 01639 282789 carolineg@seagreydesign.co.uk www.seagreydesign.com design for: extensions / house renovations / conversions		
Site MRS ZOE BELTON 60 COMMERCIAL STREET YSTAYFERA, SWANSEA SA9 2HS		
Dwg Title PROPOSED BUILDING ELEVATIONS GENERAL ARRANGEMENT		
Drawn By:	CLG	Date: 22/02/2023
Scale:	1:50 @ A3P	Dwg No: 23-428P/106
REV	A	