



Elevation on 'B'
Scale 1:100


Note:
The shed is entirely constructed from timber, with
tin plate roofing sheets

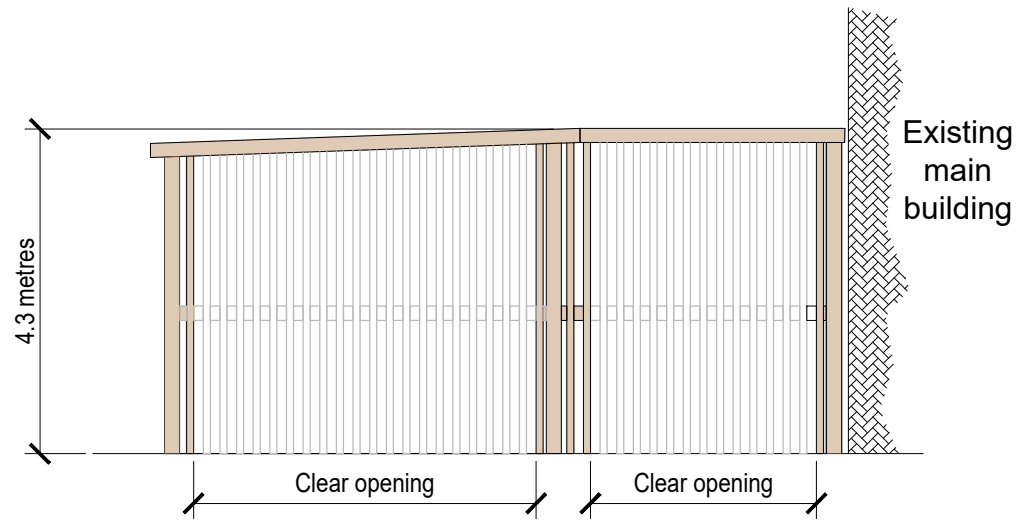


Elevation on 'A'
Scale 1:100

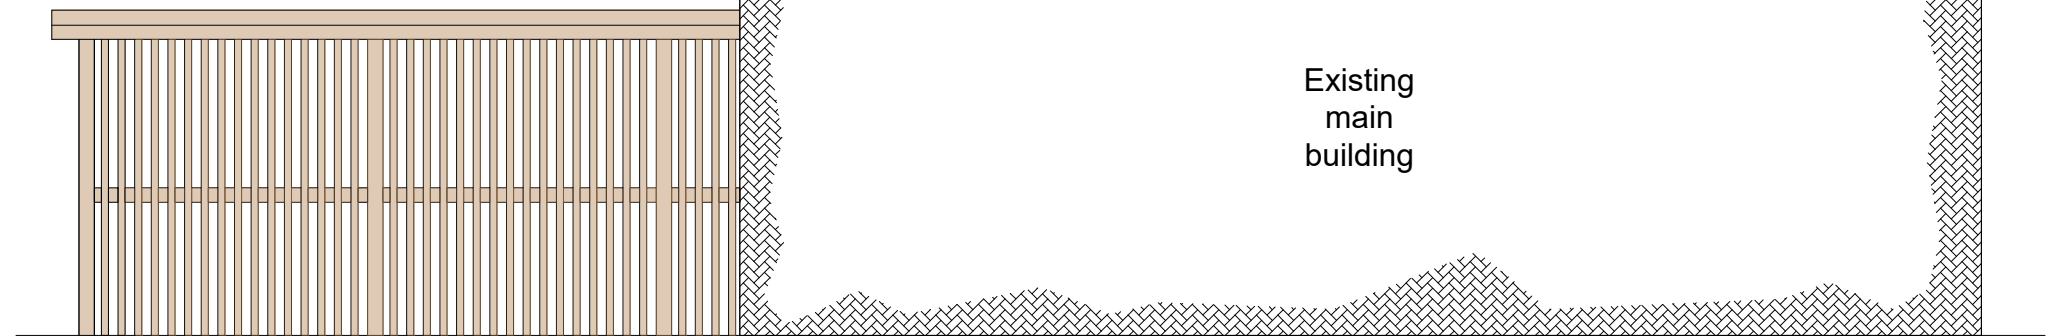

Elevation on 'D'
Scale 1:100

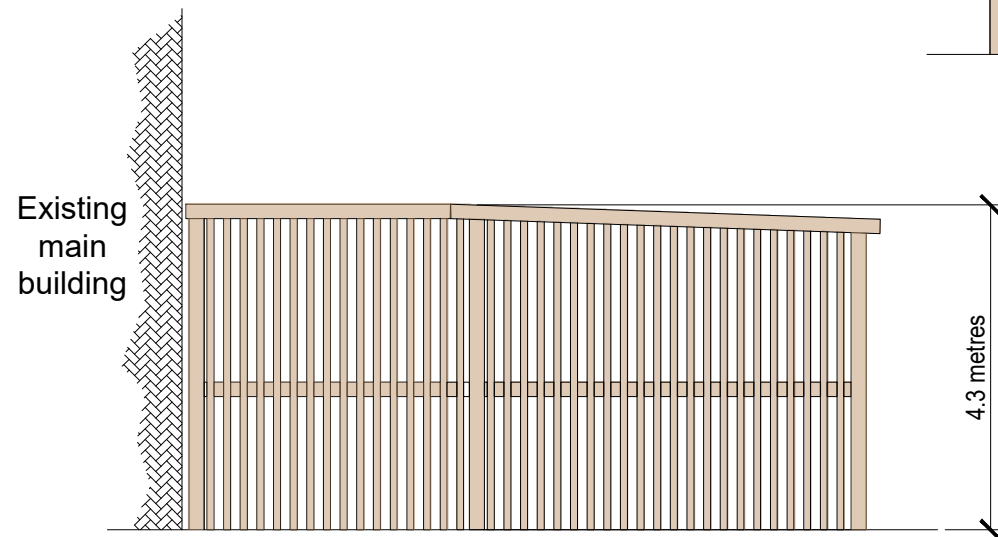

Elevation on 'C'
Scale 1:100

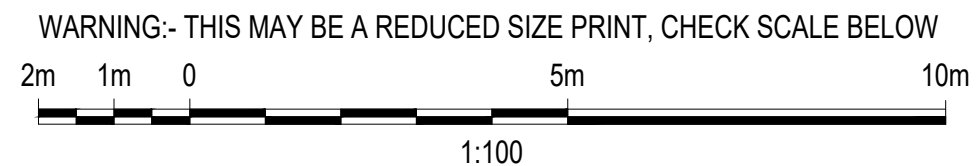

01	First issue	Mar'23
REV	DESCRIPTION	DATE
Client Mr C. Mylan		
Title Storage shed 1 elevations		
Scheme Retrospective change of use from former bus depot to landscaping business (including the construction of two storage sheds) on land to the rear of No. 142 Cilmaengwyn Road, Ynysmeudw, SA8 4QN		
Scale (A3) As shown	Drawing No. CM-101	Issue 01