



Elevation on 'B'
Scale 1:100

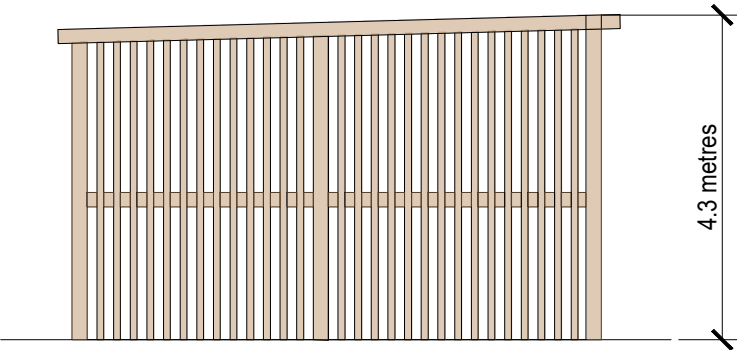


Elevation on 'A'
Scale 1:100

Note:
The shed is entirely constructed from timber, with
tin plate roofing sheets

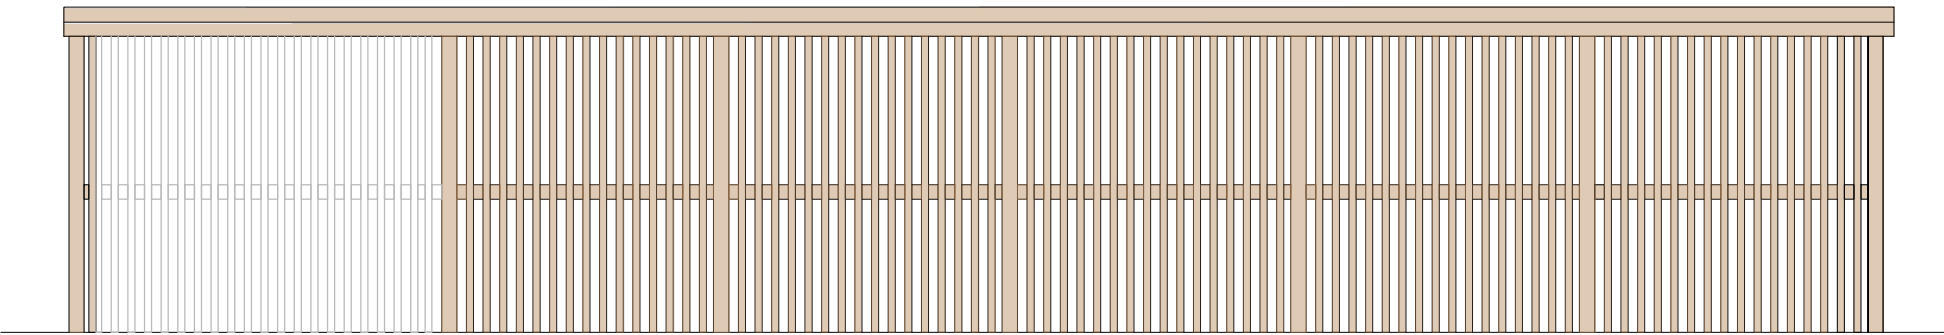

Elevation on 'D'
Scale 1:100

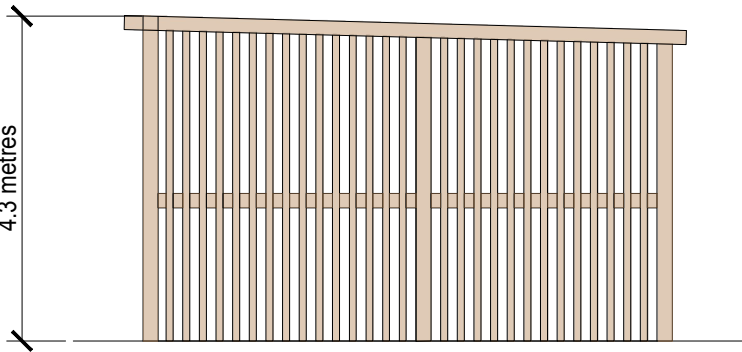

Elevation on 'C'
Scale 1:100



01	First issue	Mar'23
REV	DESCRIPTION	DATE
Client		
Mr C. Mylan		
Title		
Storage shed 2 elevations		
Scheme		
Retrospective change of use from former bus depot to landscaping business (including the construction of two storage sheds) on land to the rear of No. 142 Cilmaengwyn Road, Ynysmeudw, SA8 4QN		
Scale (A3)	Drawing No.	Issue
As shown	CM-103	01