



Superseded


THIS DRAWING IS COPYRIGHT Notes:

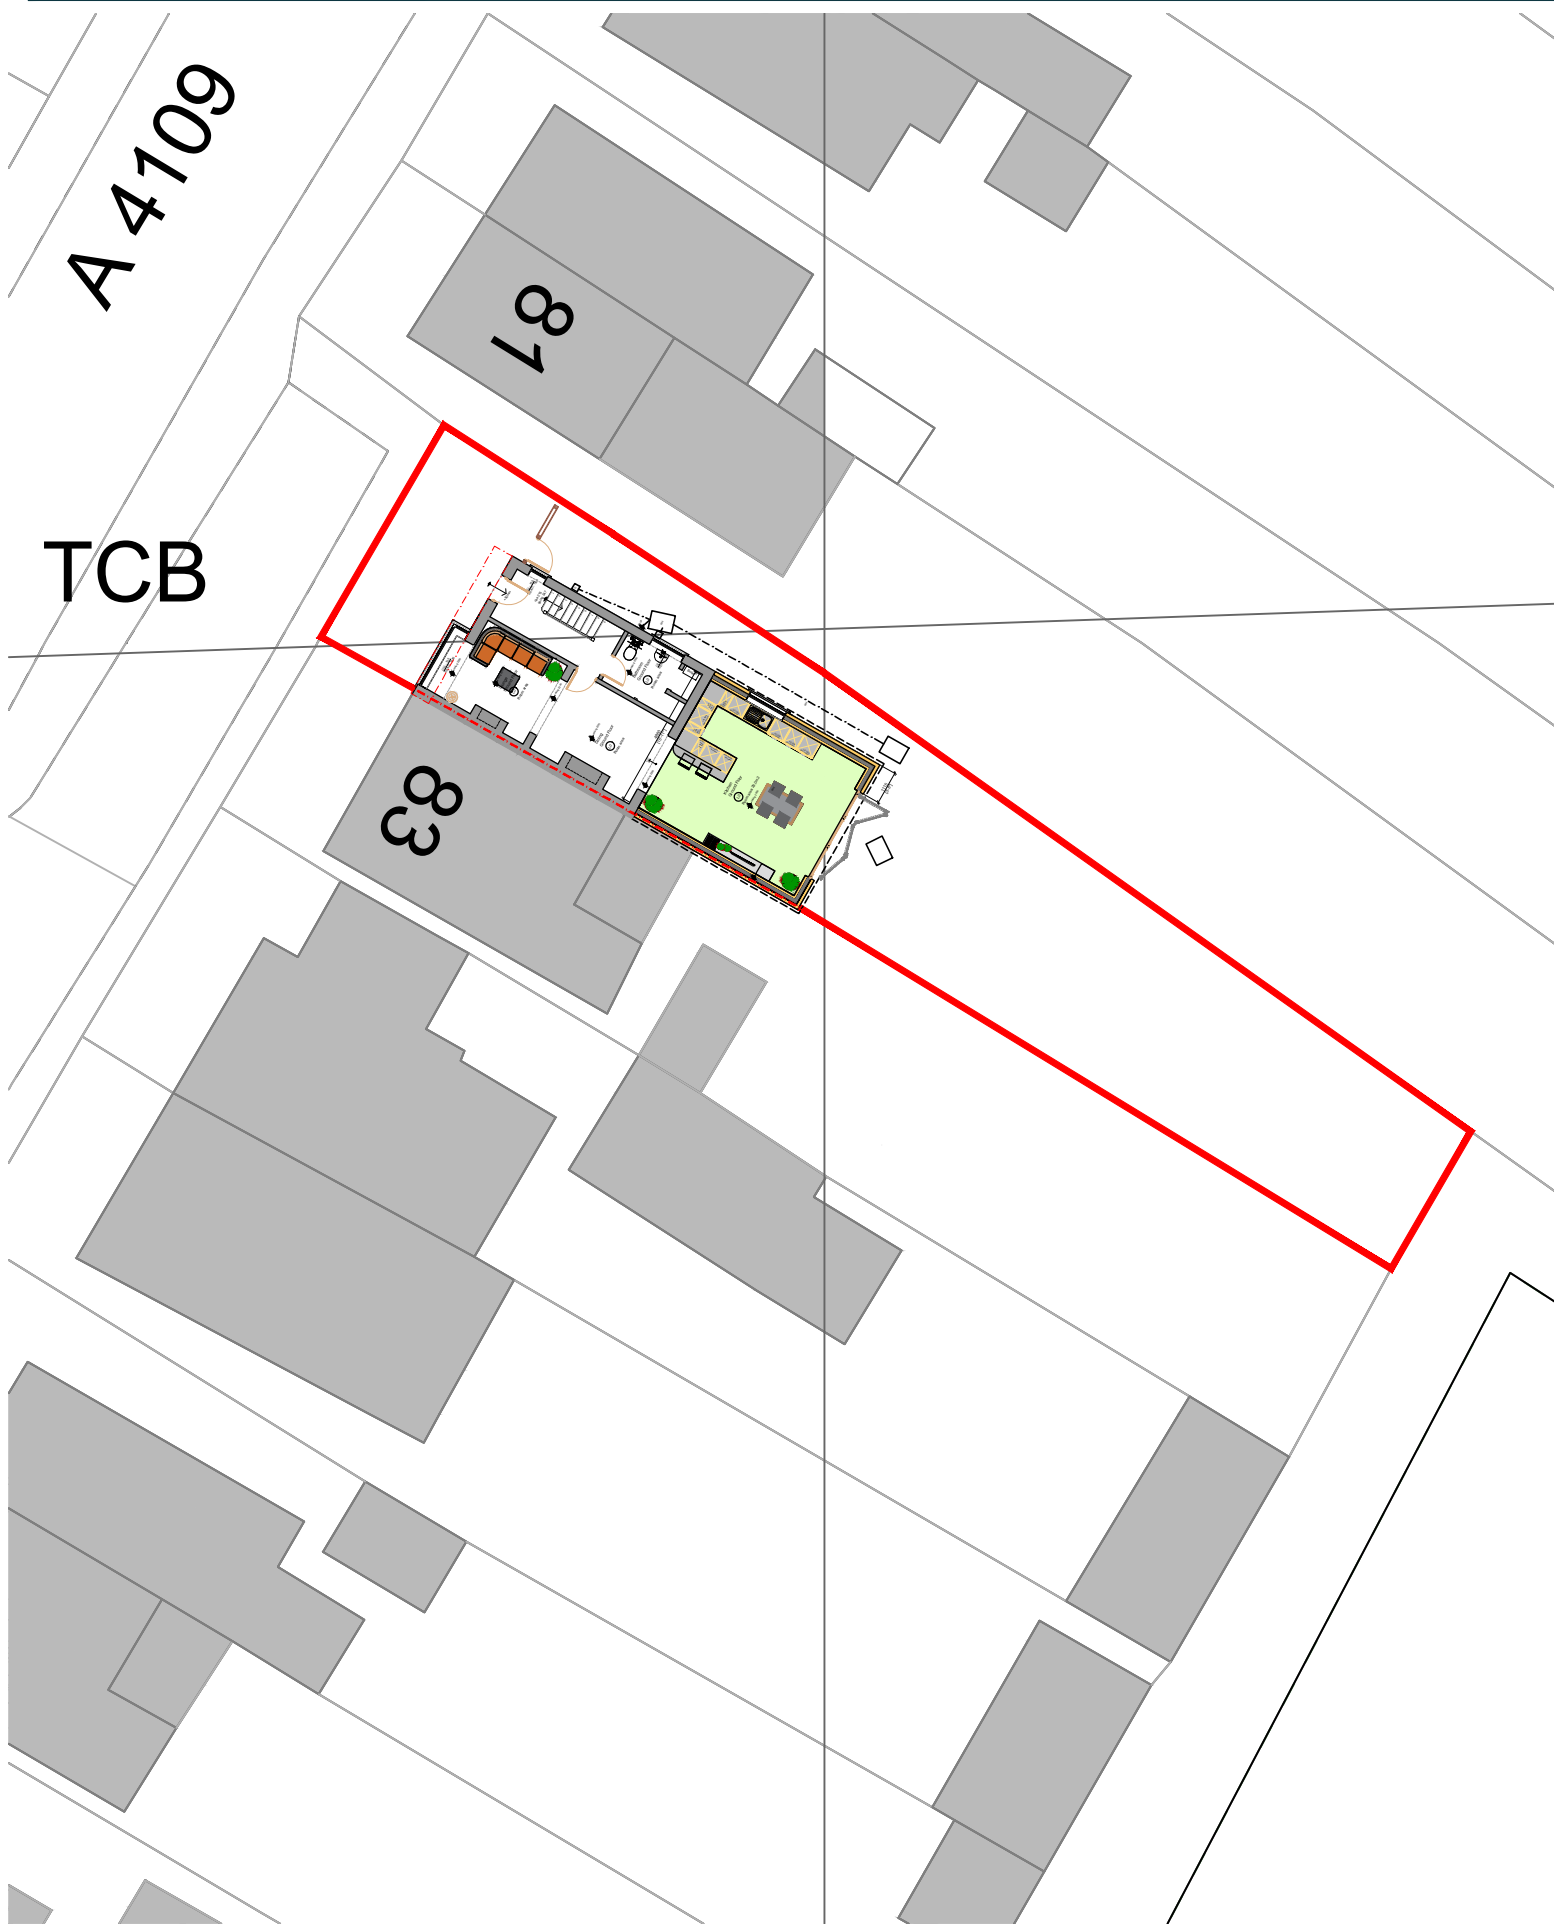

SITE LOCATION PLAN
SCALE: 1:500

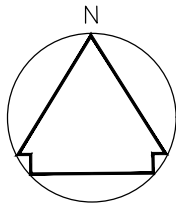

Scale 1:500

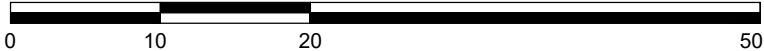

SITE BLOCK PLAN
SCALE: 1:500

REV:	DESCRIPTION:	BY:	DATE:
STATUS: PLANNING APPLICATION			



Hafod Design Ltd
07830 296758
craig@hafoddesign.co.uk
www.hafoddesign.co.uk

CLIENT:

82 Dulais Road
Seven sisters
Neath
SA10 9ES

SITE:

82 Dulais Road
seven sisters

TITLE:

Proposed block plan

SCALE AT A3: 1:500 / 1:1250	DATE: 08.03.23	DRAWN: CW	CHECKED: CW
PROJECT NO: haf_147	DRAWING NO: 147_SP02	REVISION: -	