



EXISTING FRONT GARDEN/DRIVE PLAN

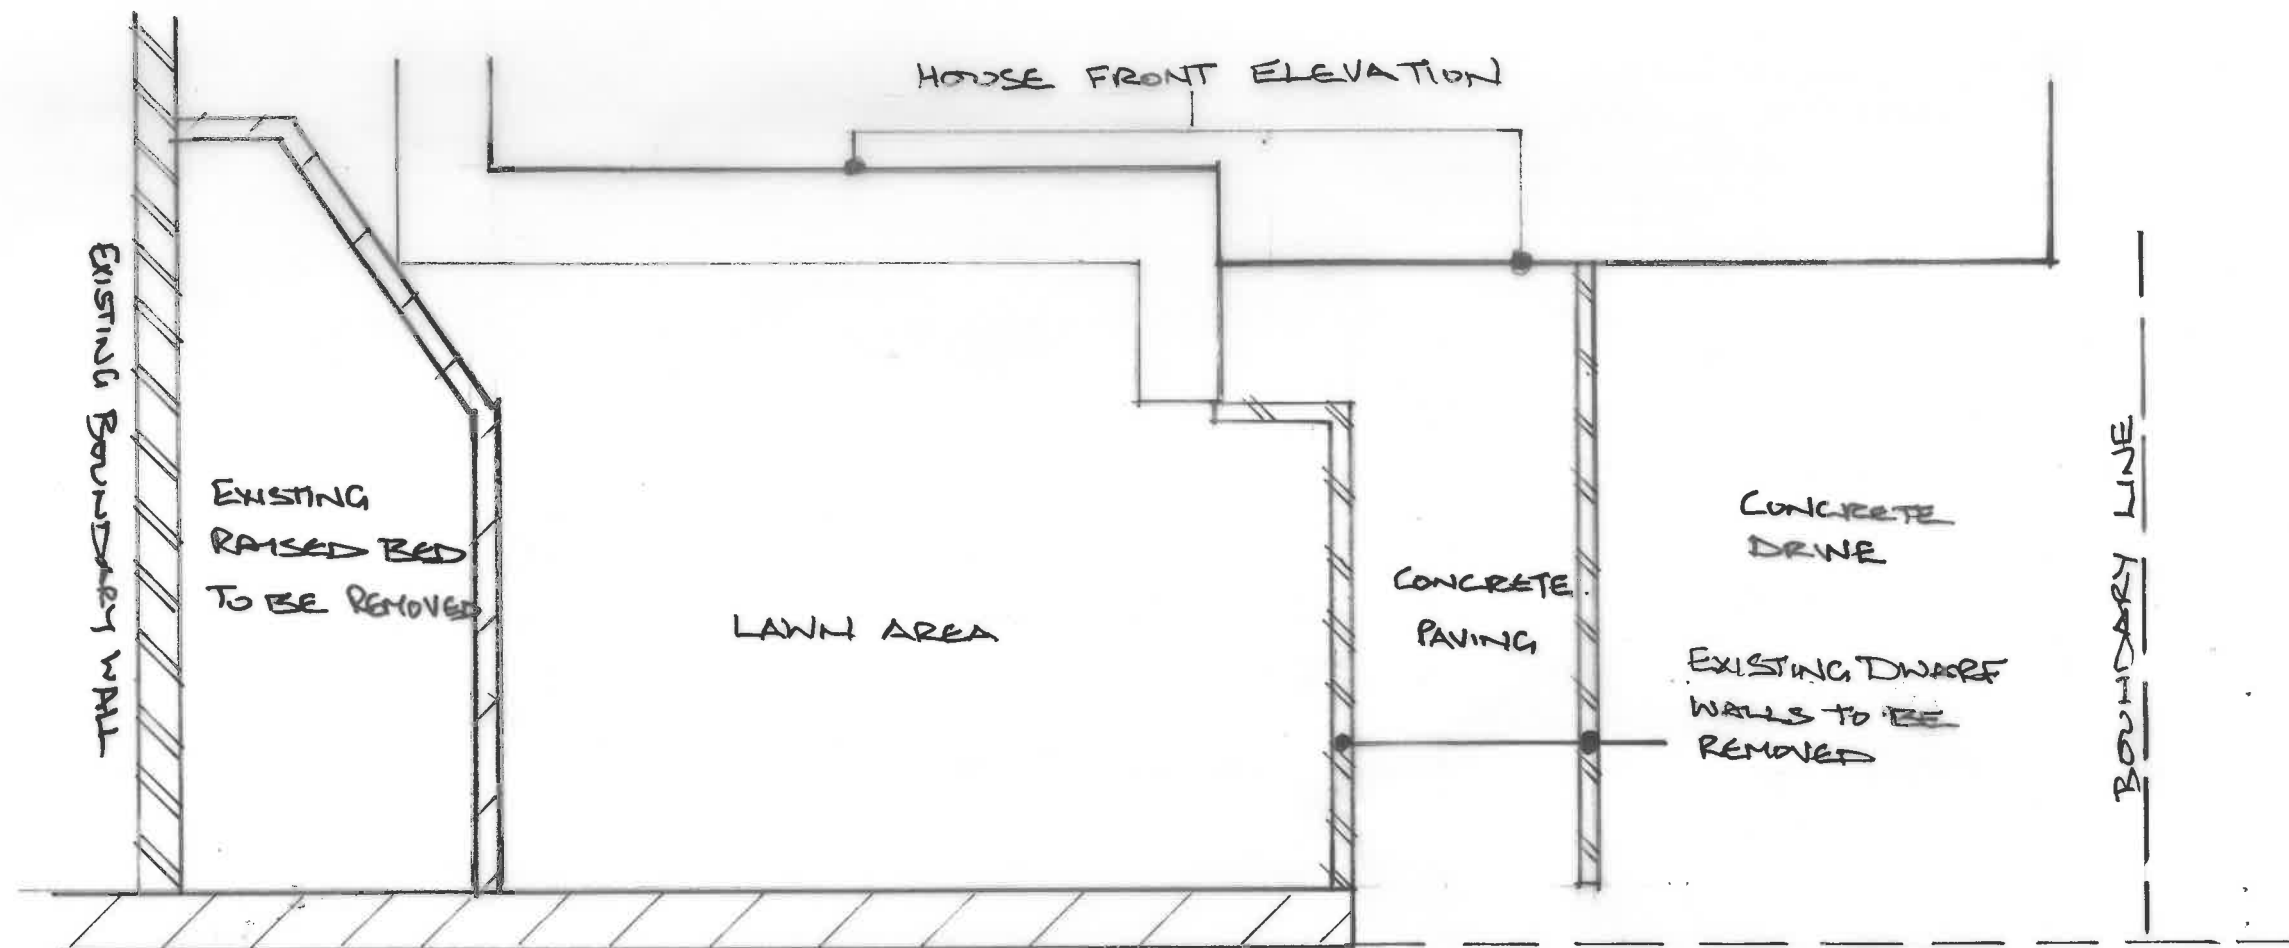

PROPOSED FRONT GARDEN/DRIVE PLAN

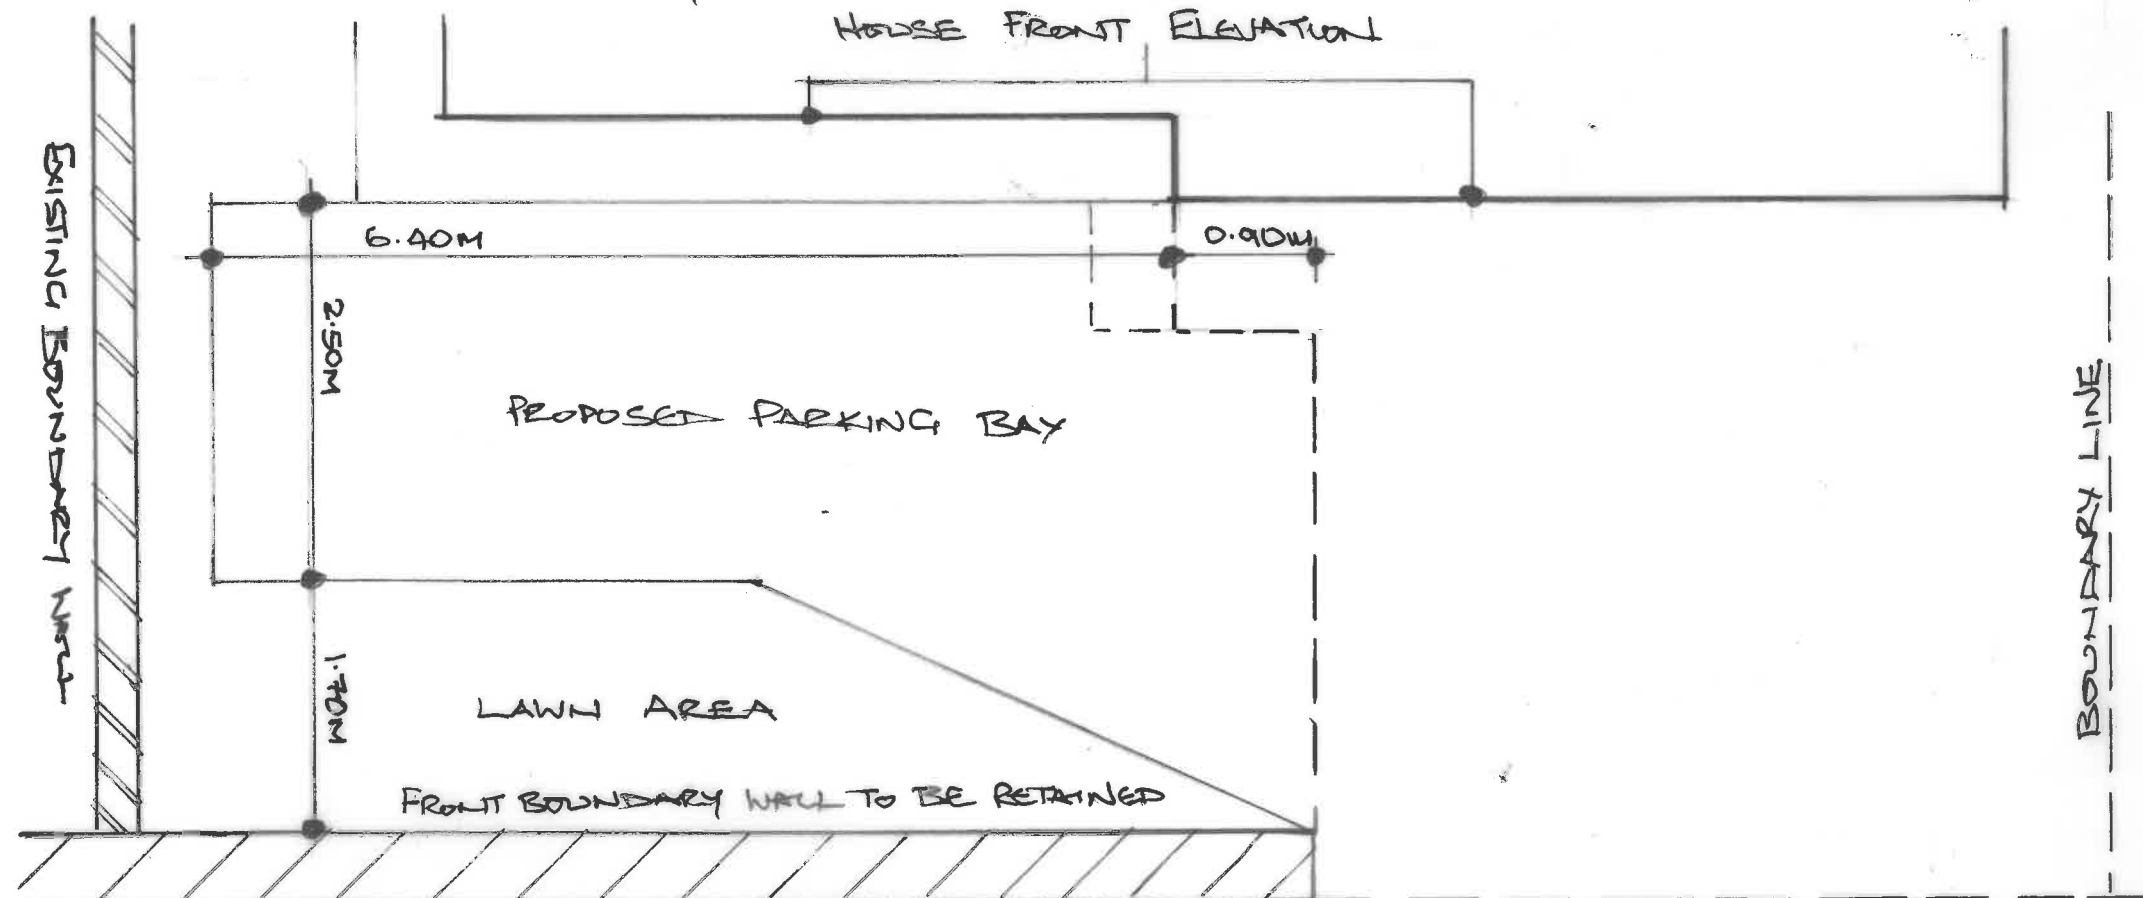

Name	D Bale	
Address	107, Neath Road Rhos Pontardawe Swansea SA8 3EH	
Project	Conversion of Garage to Living Room & Provision of Extra Parking Space	
Scale	1:50	Drawing No. DB/23/03