



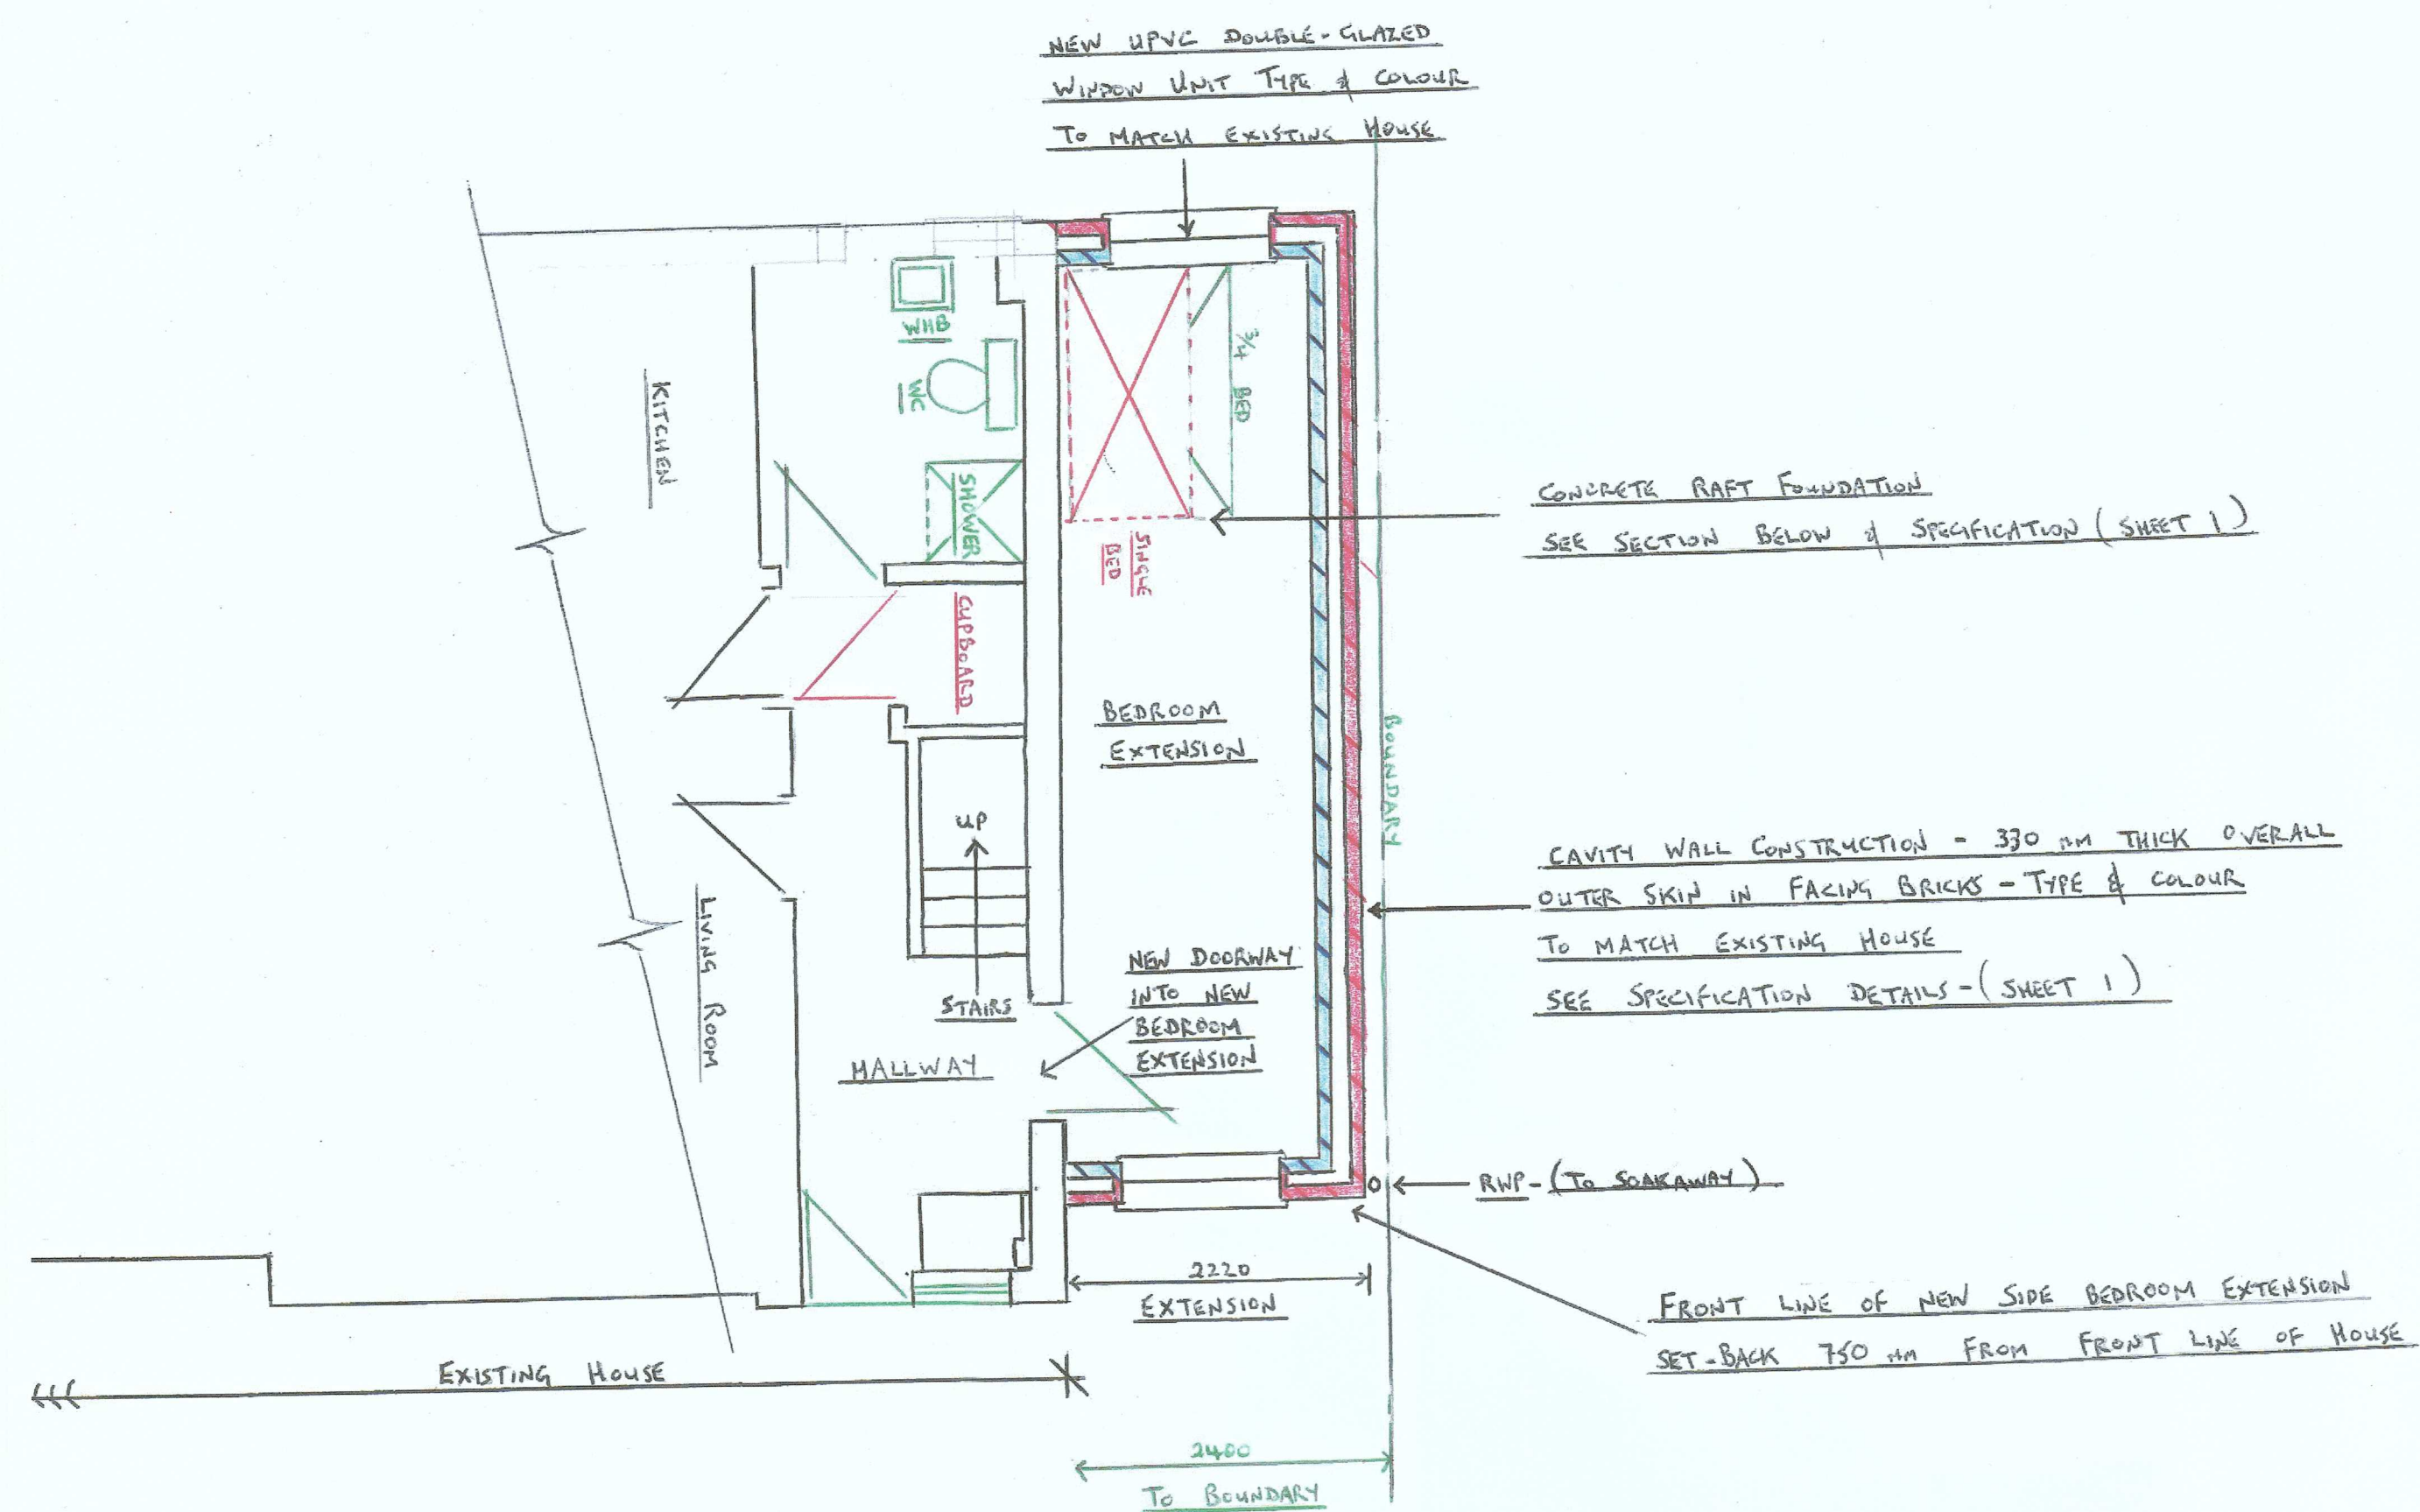

PROPOSED GROUND FLOOR LAYOUT (PART)

1:50

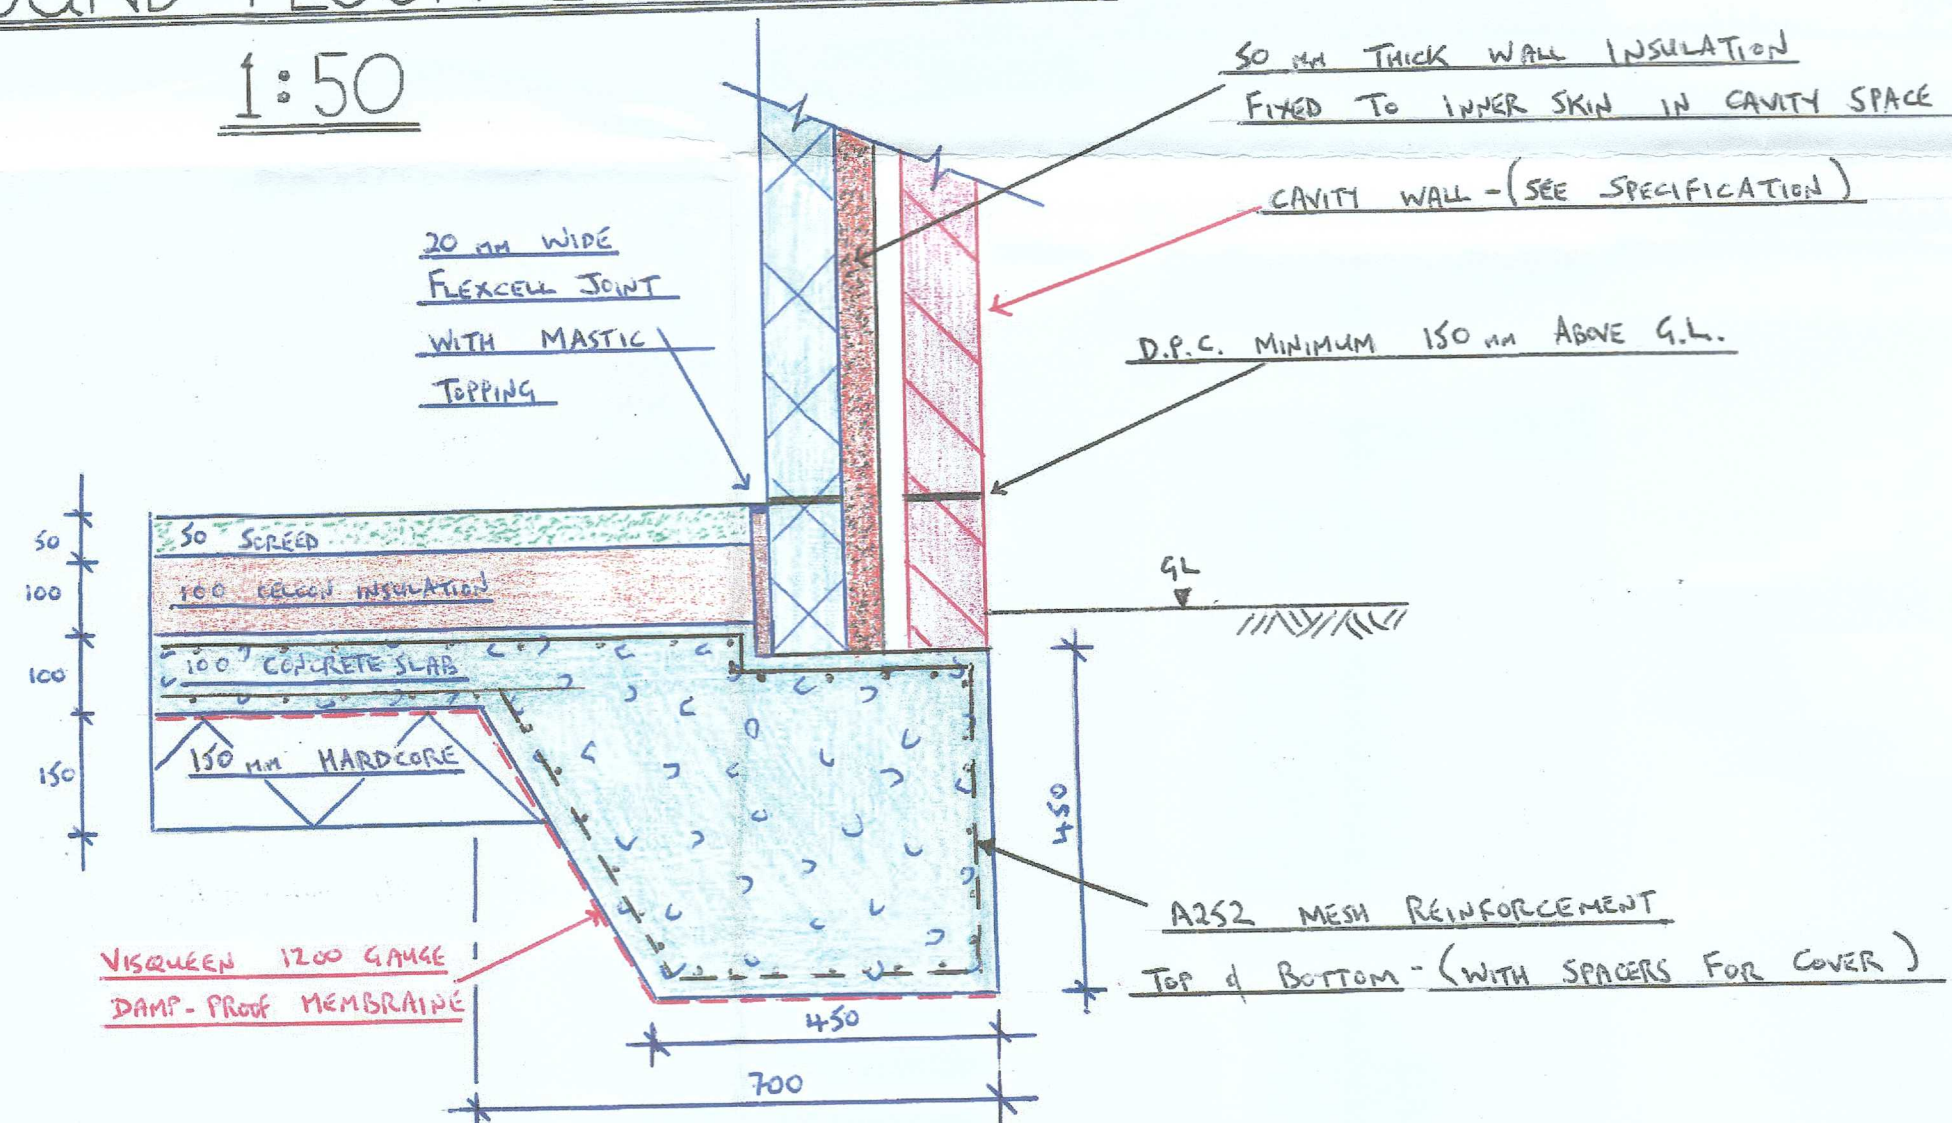

SECTION THROUGH R.C. RAFT FOUNDATION

1:50

PROPOSED SINGLE-STOREY SIDE (SOUTH) BEDROOM EXTENSION WITH MONO-PITCH ROOF FOR MR. & MRS. A. S. REES AT 31 WESTLANDS, PORT-TALBOT, SA12 7DD. SCALES 1:50 SHEET 2 OF 2