



MR. RICHARD HOPKINS
DUFFRYN FARM
DUFFRYN LANE
CAERAU
MAESTEG
CF34 0SH

Land at Blaengweffrith Farm, Tonmawr, Neath

Retention of Agricultural Building

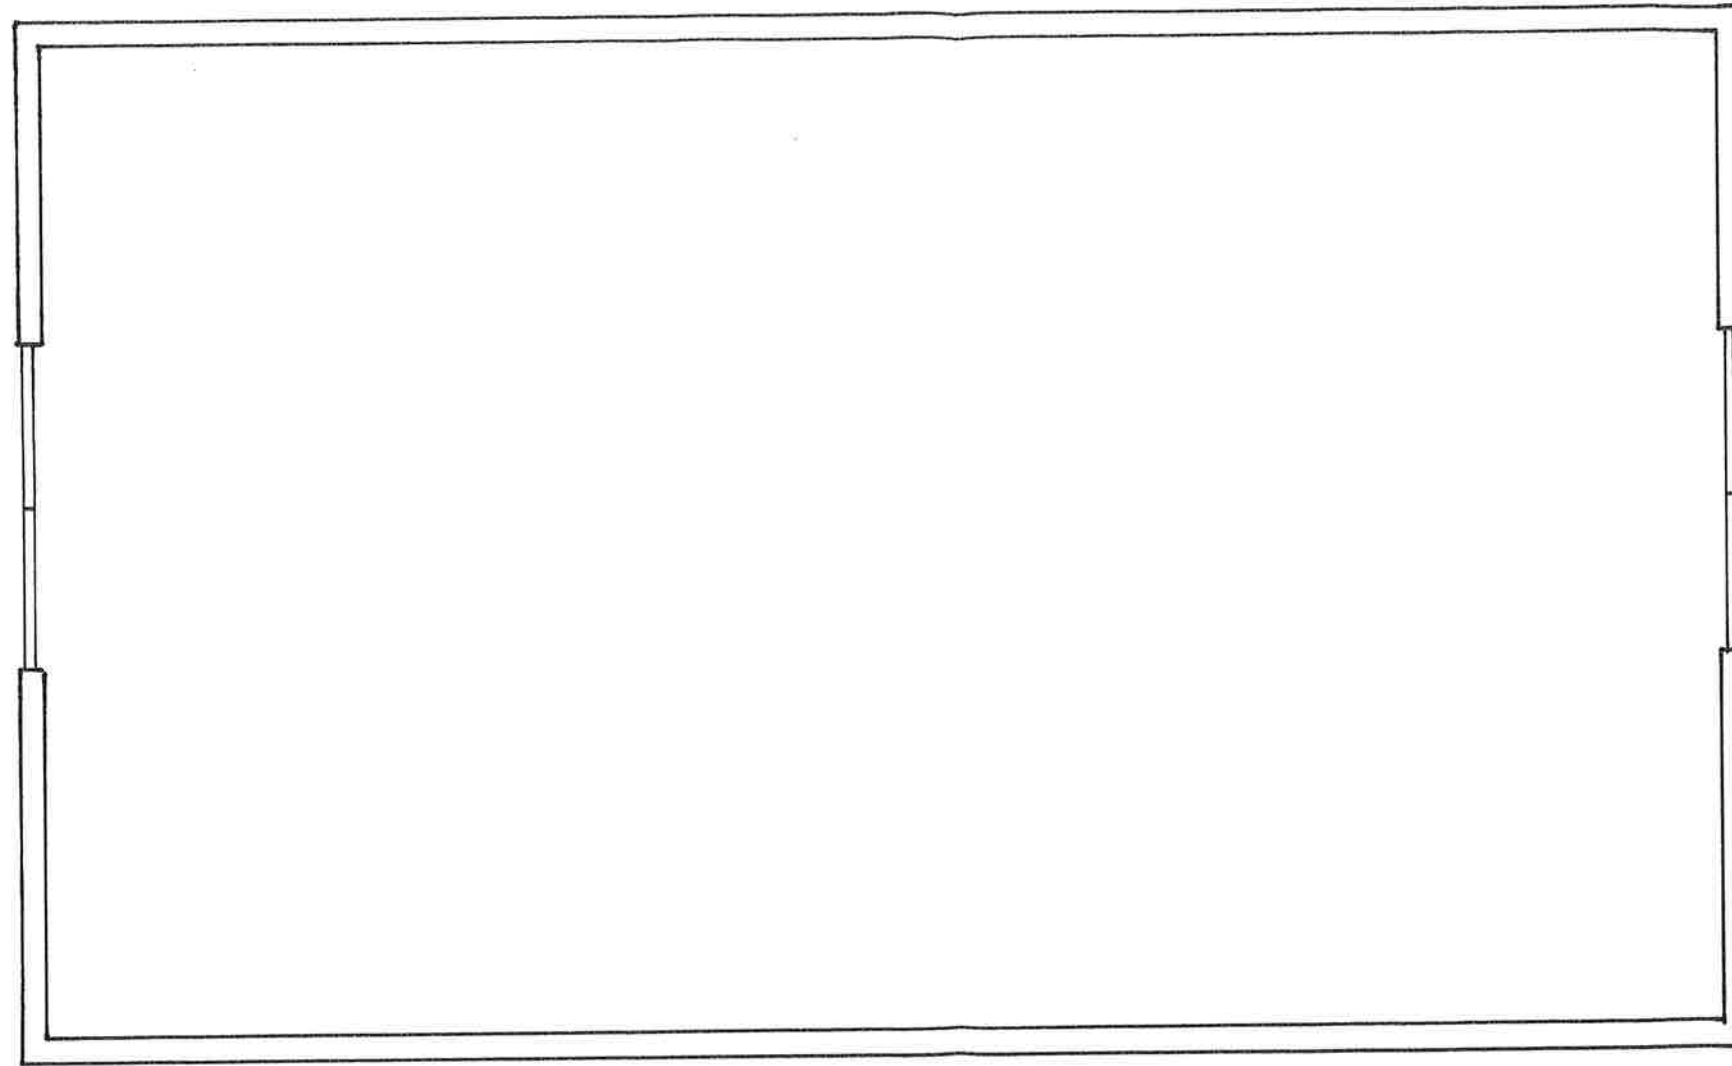

Floor Plan

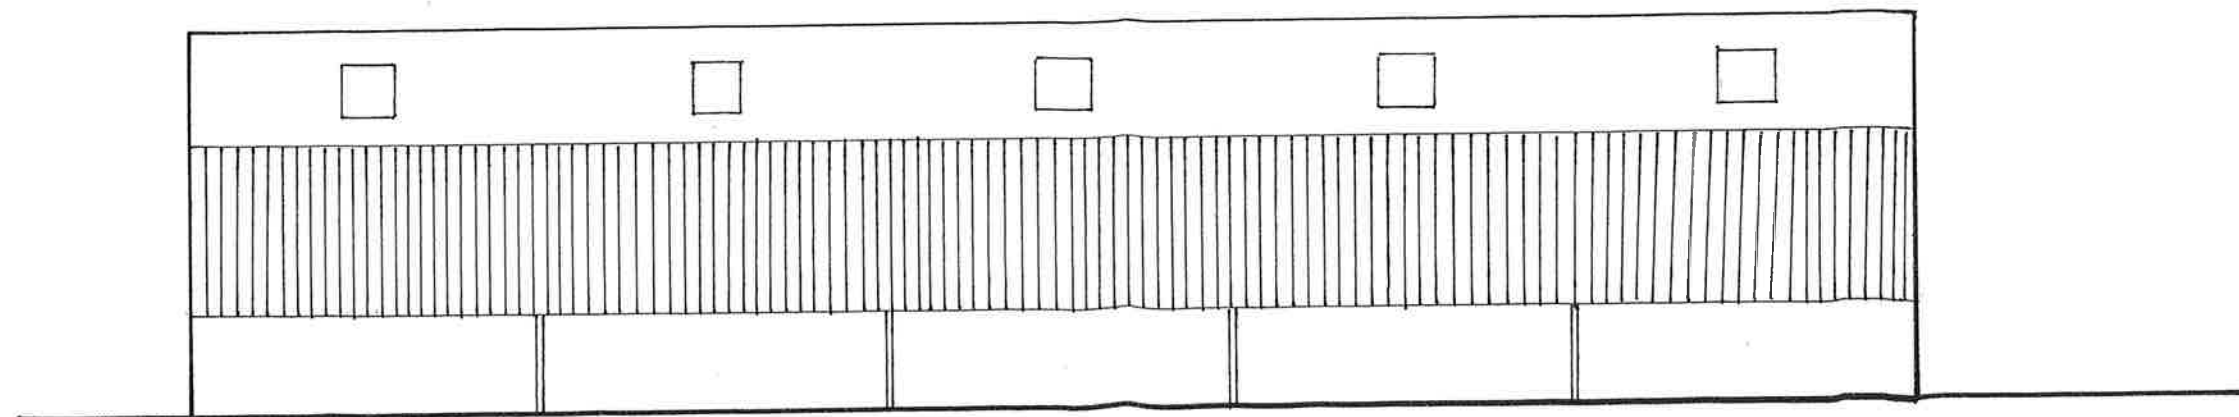


Side Elevation


MR. RICHARD HOPKINS
DUFFRYN FARM
DUFFRYN LANE
CAERAU
MAESTEG
CF34 0SH

Land at Blaengweffrith Farm, Tonmawr, Neath

Retention of Agricultural Building

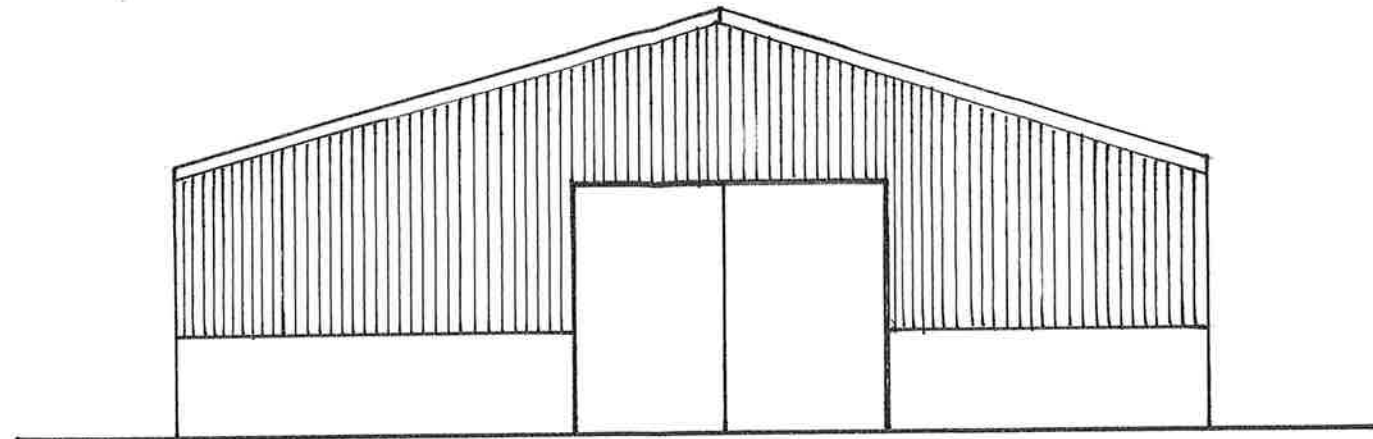

Front Elevation

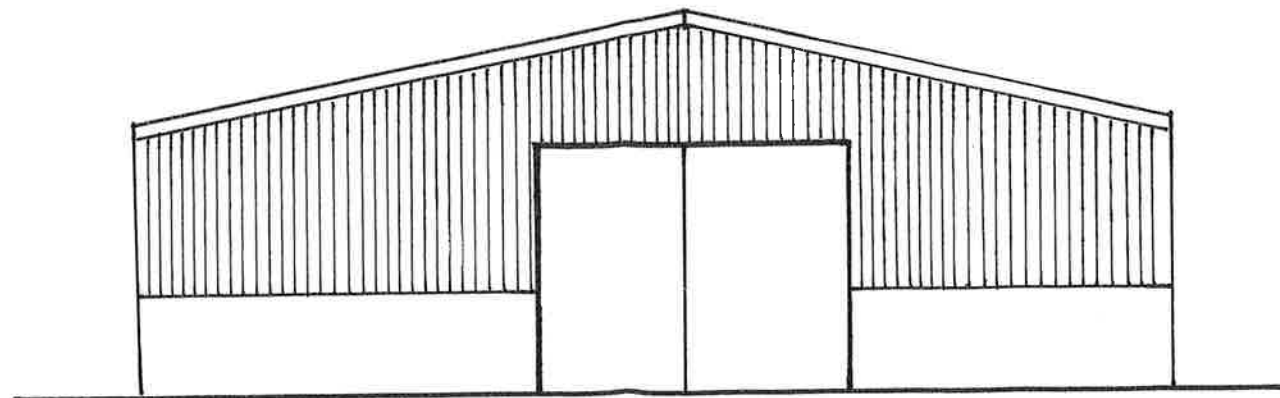

Rear Elevation