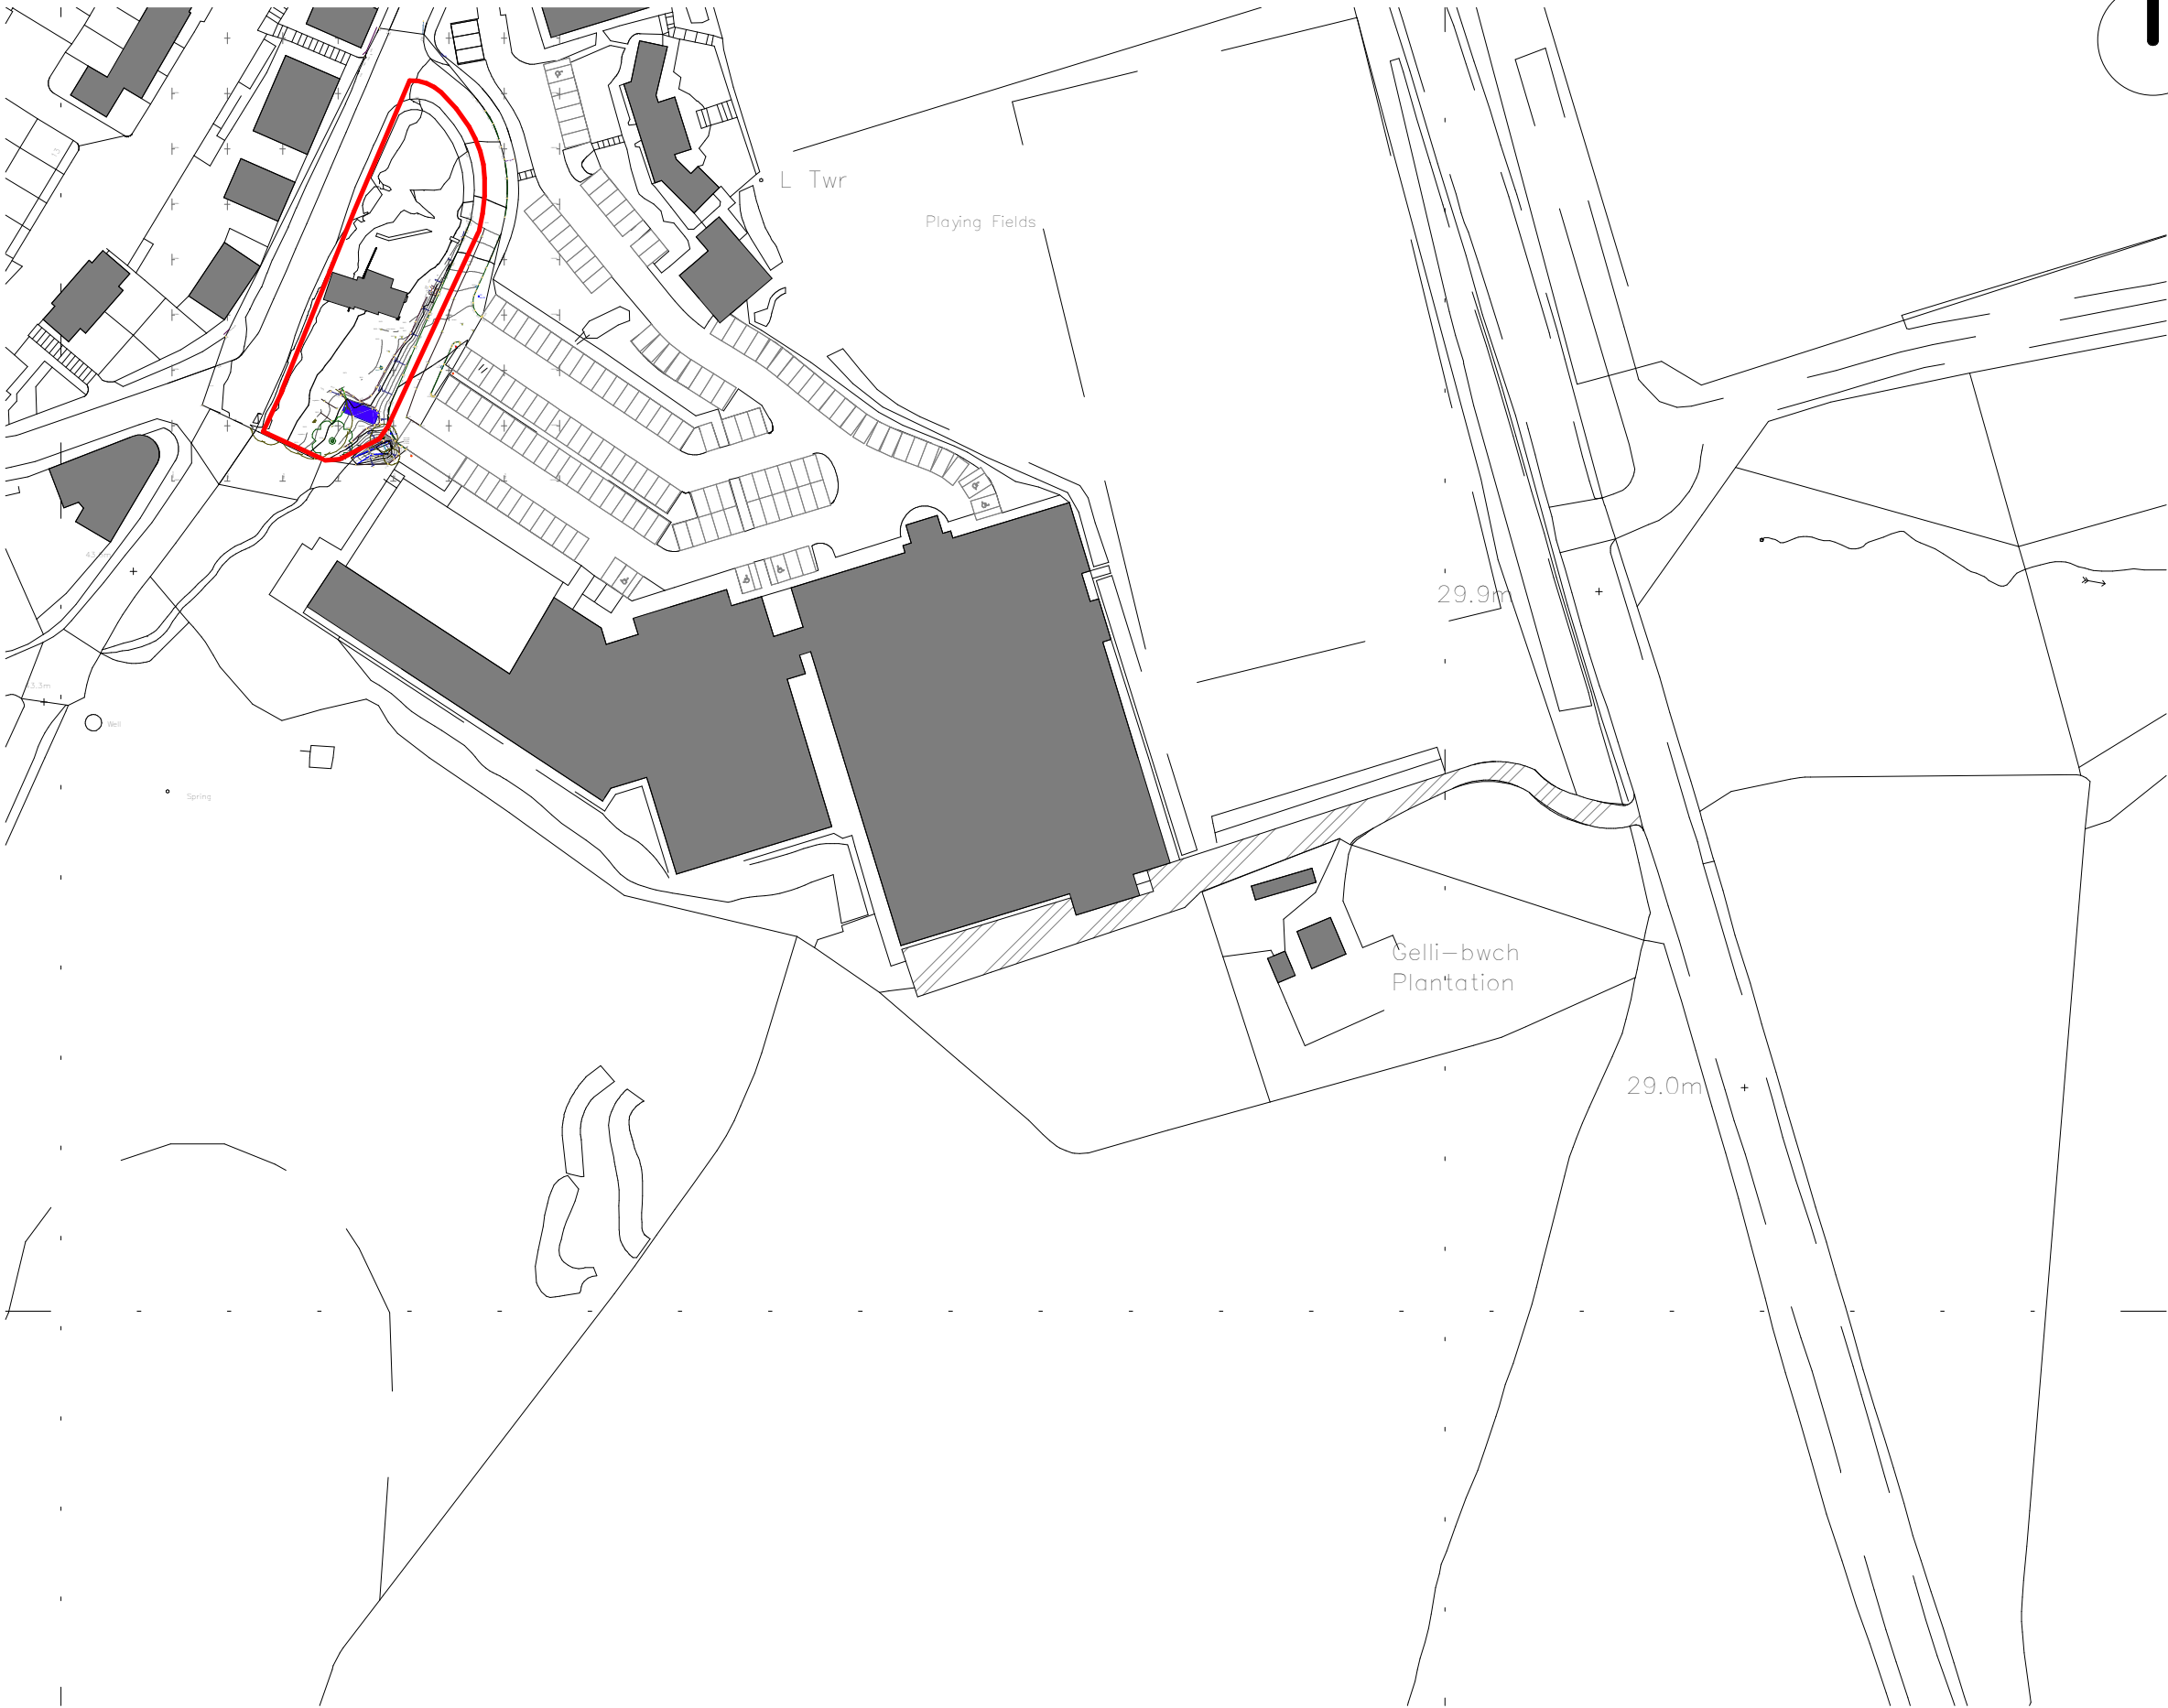


Notes:
© Rio Architects Ltd.
This drawing is copyright and must not be reproduced or disclosed to third parties without the prior written consent of Rio Architects Ltd.

Do not scale this drawing. Responsibility is not accepted by Rio Architects Ltd for errors made by others during the printing or scaling of this drawing. Use only written dimensions. It is the contractor's responsibility to verify all dimensions before commencing any work. Any discrepancies are to be notified in writing to Rio Architects Ltd immediately.

This drawing is to be read in conjunction with all other relevant project drawings, specifications and schedules prepared by Rio Architects Ltd and any other relevant consultants, specialists or subcontractors.

CDM notes are provided to assist the contractor in managing residual hazards identified during the design stage. Any such notes do not relieve the contractor of their duties under all relevant CDM Regulations.

This development involves the demolition of the existing vacant Keepers Cottage.
Some trees may need to be removed - number and type TBC.

This scheme provides 9 additional parking spaces

Key:
A = Waiting and Welfare
B = MRI Trailer
C = Rain Garden
Red Line = Site Boundary

2	North point added	RLD	RR	09/03/23
1	Topography Added	RLD	JY	22/02/22
Rev	Description	Rev'd	Chk'd	Date

STATUS : FOR INFORMATION

SUITABILITY NUMBER KEY: WIP S0 - Work in Progress* SHARED S1 - Fit for co-ordination** S2 - Fit for information S3 - Fit for internal review and comment S4 - Fit for construction approval DOCUMENTATION D1 - Fit for costing D2 - Fit for tender D3 - Fit for contractor design D4 - Fit for manufacture/ procurement	DOCUMENTATION - SIGN-OFF A - Fit for construction B - Fit for construction, with comments C - Comprehensive revisions needed ARCHIVE AB - As Built FC - Final Construction * For internal pre-issue usage only. ** For model file usage only.
---	---



studio@rioarchitects.com
www.rioarchitects.com
@rioarchitects

Rio Cardiff
21a Allensbank Road
Cardiff CF14 3PN
+44 (0)29 2025 0066

Rio London
19 21 Hatton Garden
London EC1N 8BA
+44 (0)20 2691 7565



PROJECT TITLE :
**MRI Scanner
Llandarcy**

DRAWING TITLE :
Location Plan

DRAWN BY : JY CHECKED BY : JW APPROVED BY : RR

JOB NO : 0330 SCALE : 1 : 1250 @ A3

SUITABILITY :		S2					
DATE :	07.01.21	REVISION:		2			
PROJECT	ORIGIN	VOLUME	LEVEL	TYPE	DISCIP.	NUMBER	
0330	RIO	01	XX	DR	A	90101	