


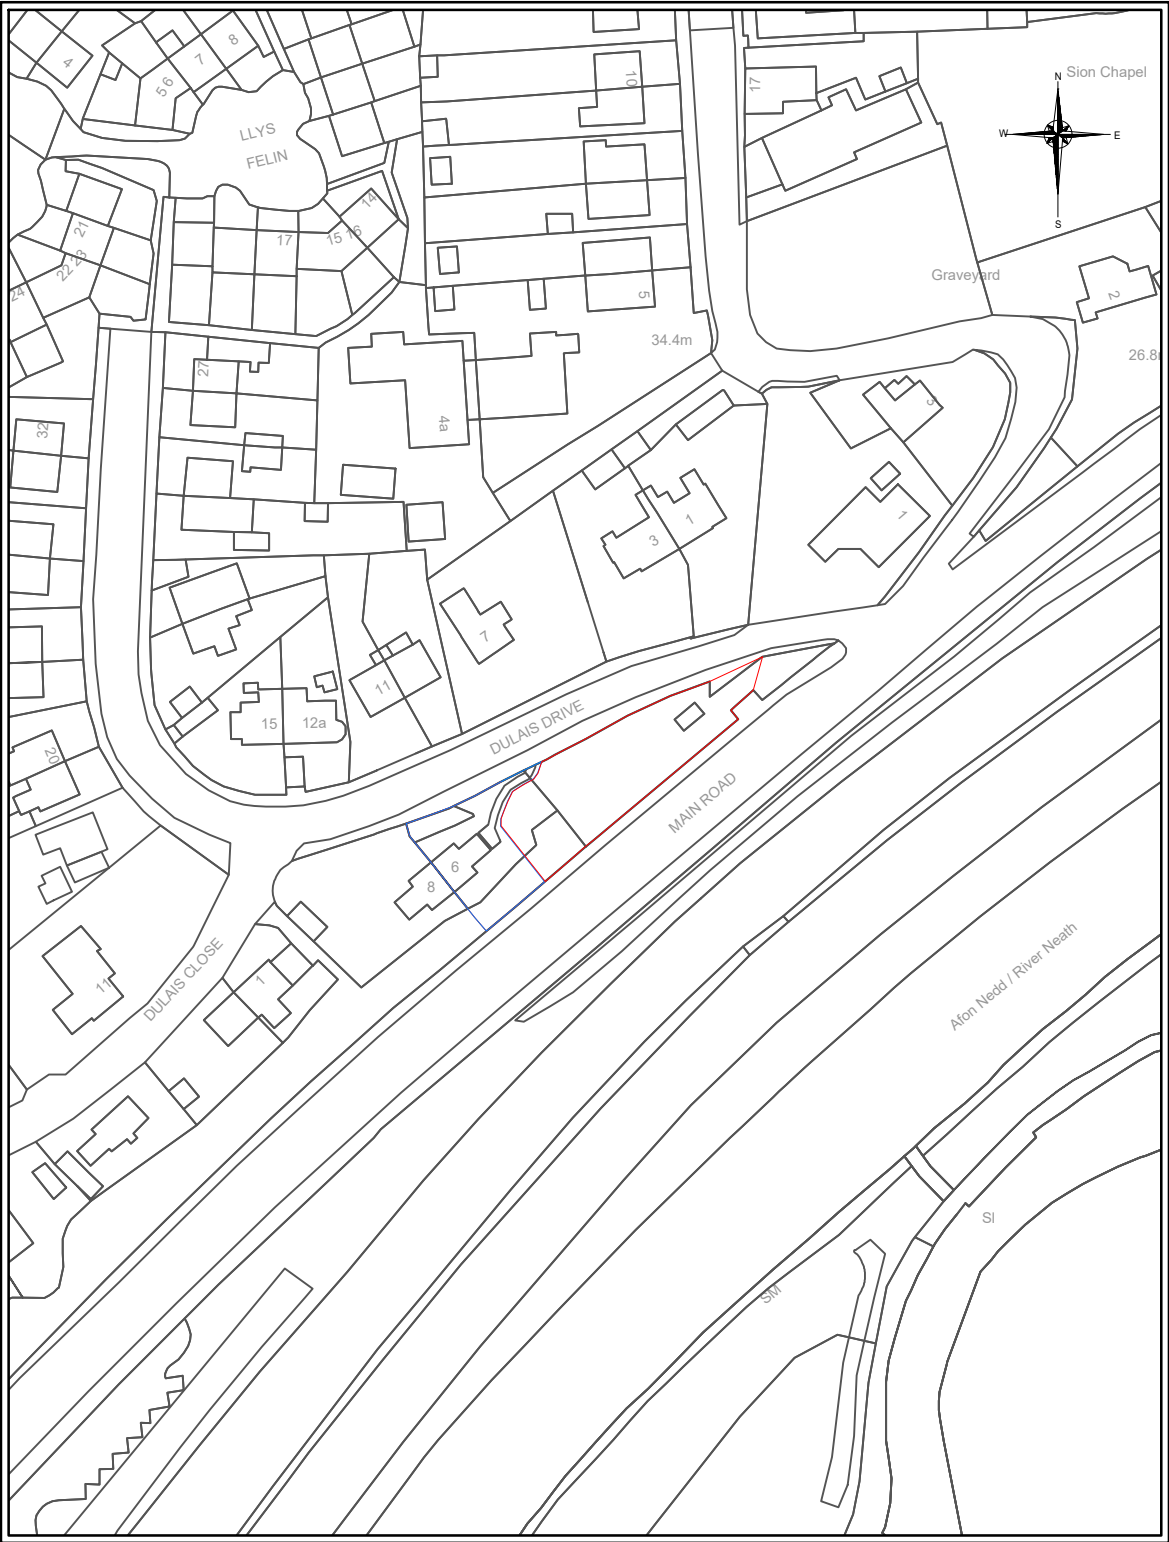


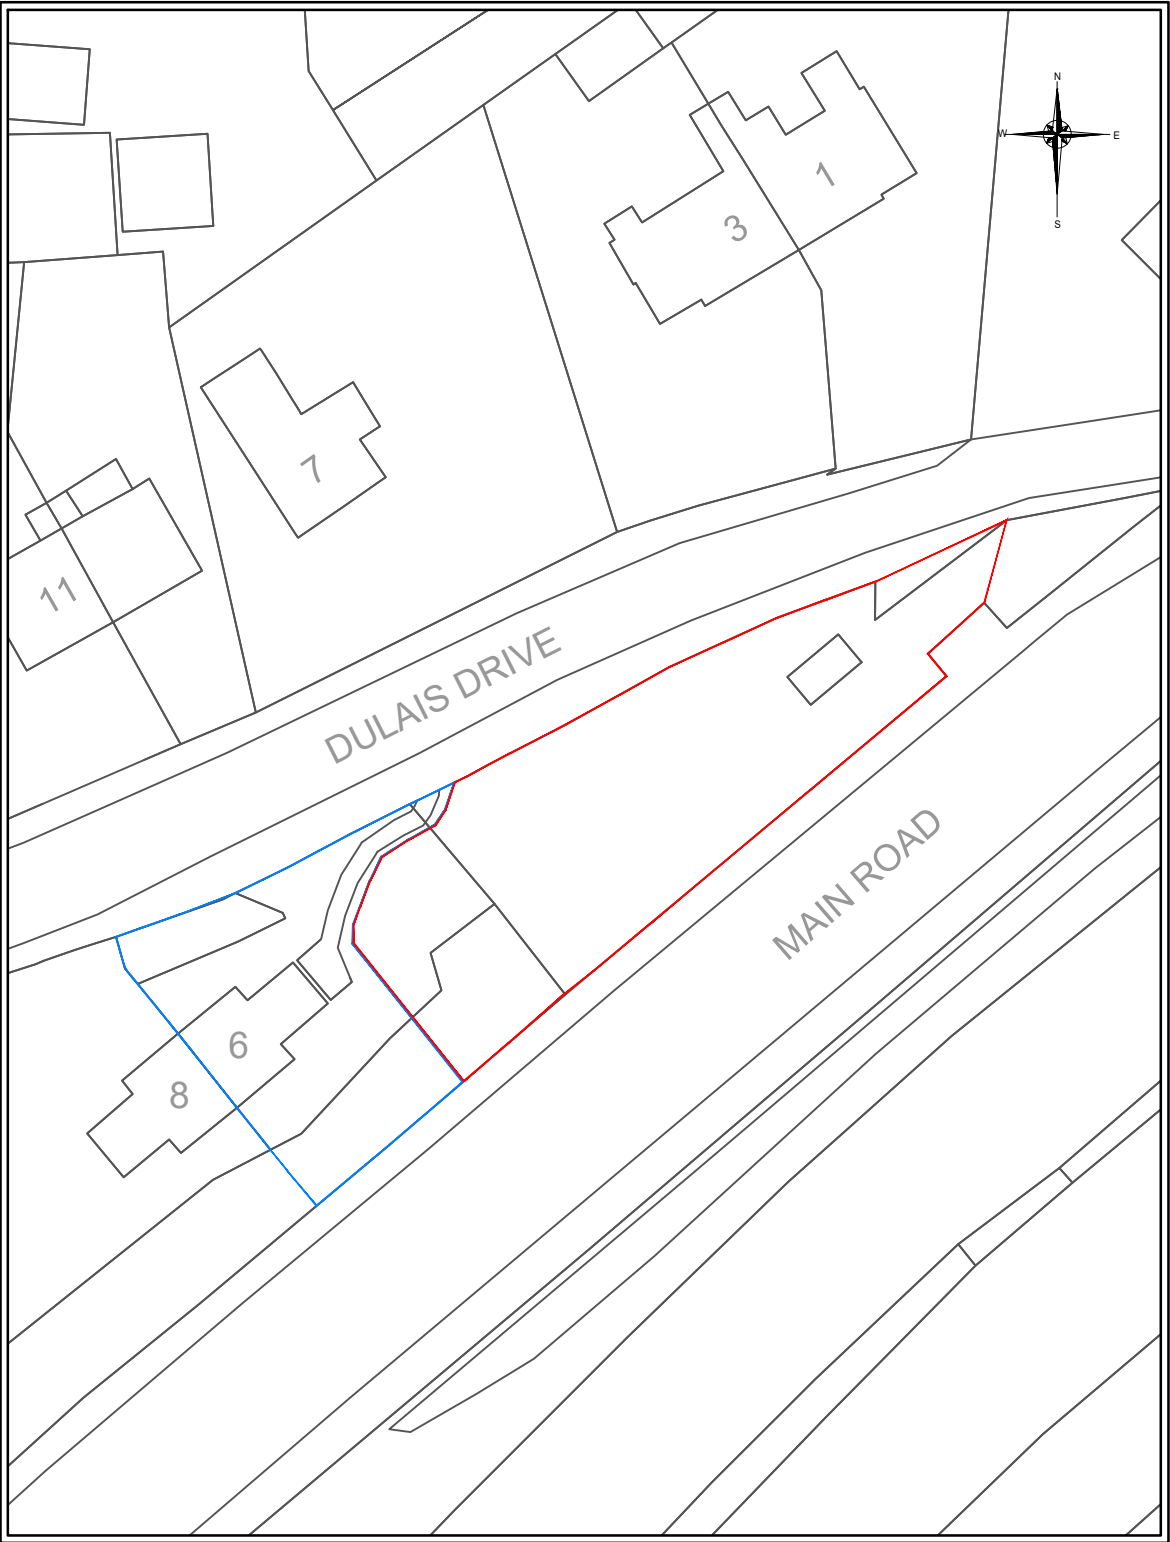

Location plan
Scale - 1:1250

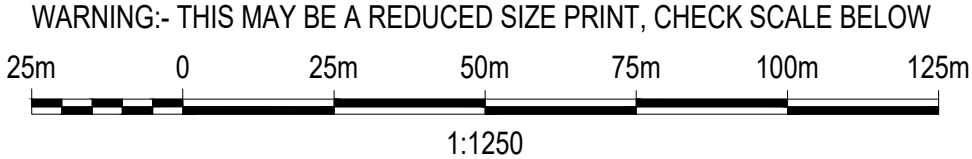

Location plan
Scale - 1:500

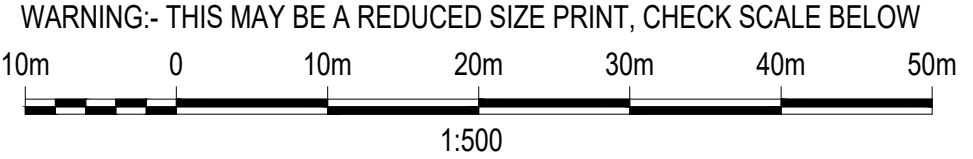

Notes :

All dimensions are to be site checked and confirmed prior to order and manufacture of components and prior to the commencement of works on site.

Material, workmanship & construction are to conform with current British Standards, Codes of Practice, Agreement Certificates & Manufacturers recommended specifications and are to fully comply with the Building Regulation, related approved documents and legislation.

All services are to be installed in accordance with statutory authority regulations and by-laws.

SAFETY :
All builder practices are to comply with :
* The Health & Safety at Work Act (1974)
* The Management of Health and Safety at Work (1999)
* The Construction (Health & Safety Welfare) regs. (1996)
* The Construction (Lifting Operations) regs. (1961)
* The Construction (Head Protection) regs. (1989)
* The Construction (Design & Management) regs. (2007)
* COSSH regs
* PUWER regs
* PPE regs
* Manual Handling regs

Go to www.hse.gov.uk for further information.

03	Boundary colours defined	Mar'23
02	Boundary alterations following topographical survey	Oct'22
01	First issue	July'22
REV	DESCRIPTION	DATE

Client	Mr J. Byrne
--------	-------------

Title	Location plan
-------	---------------

Scheme	Proposed outline planning for a two storey house on land adjacent to No. 6 Dulais Drive, Aberdulais, SA10 8HB
--------	---

Scale (A3)	Drawing No.	Issue
As shown	JB-001	03