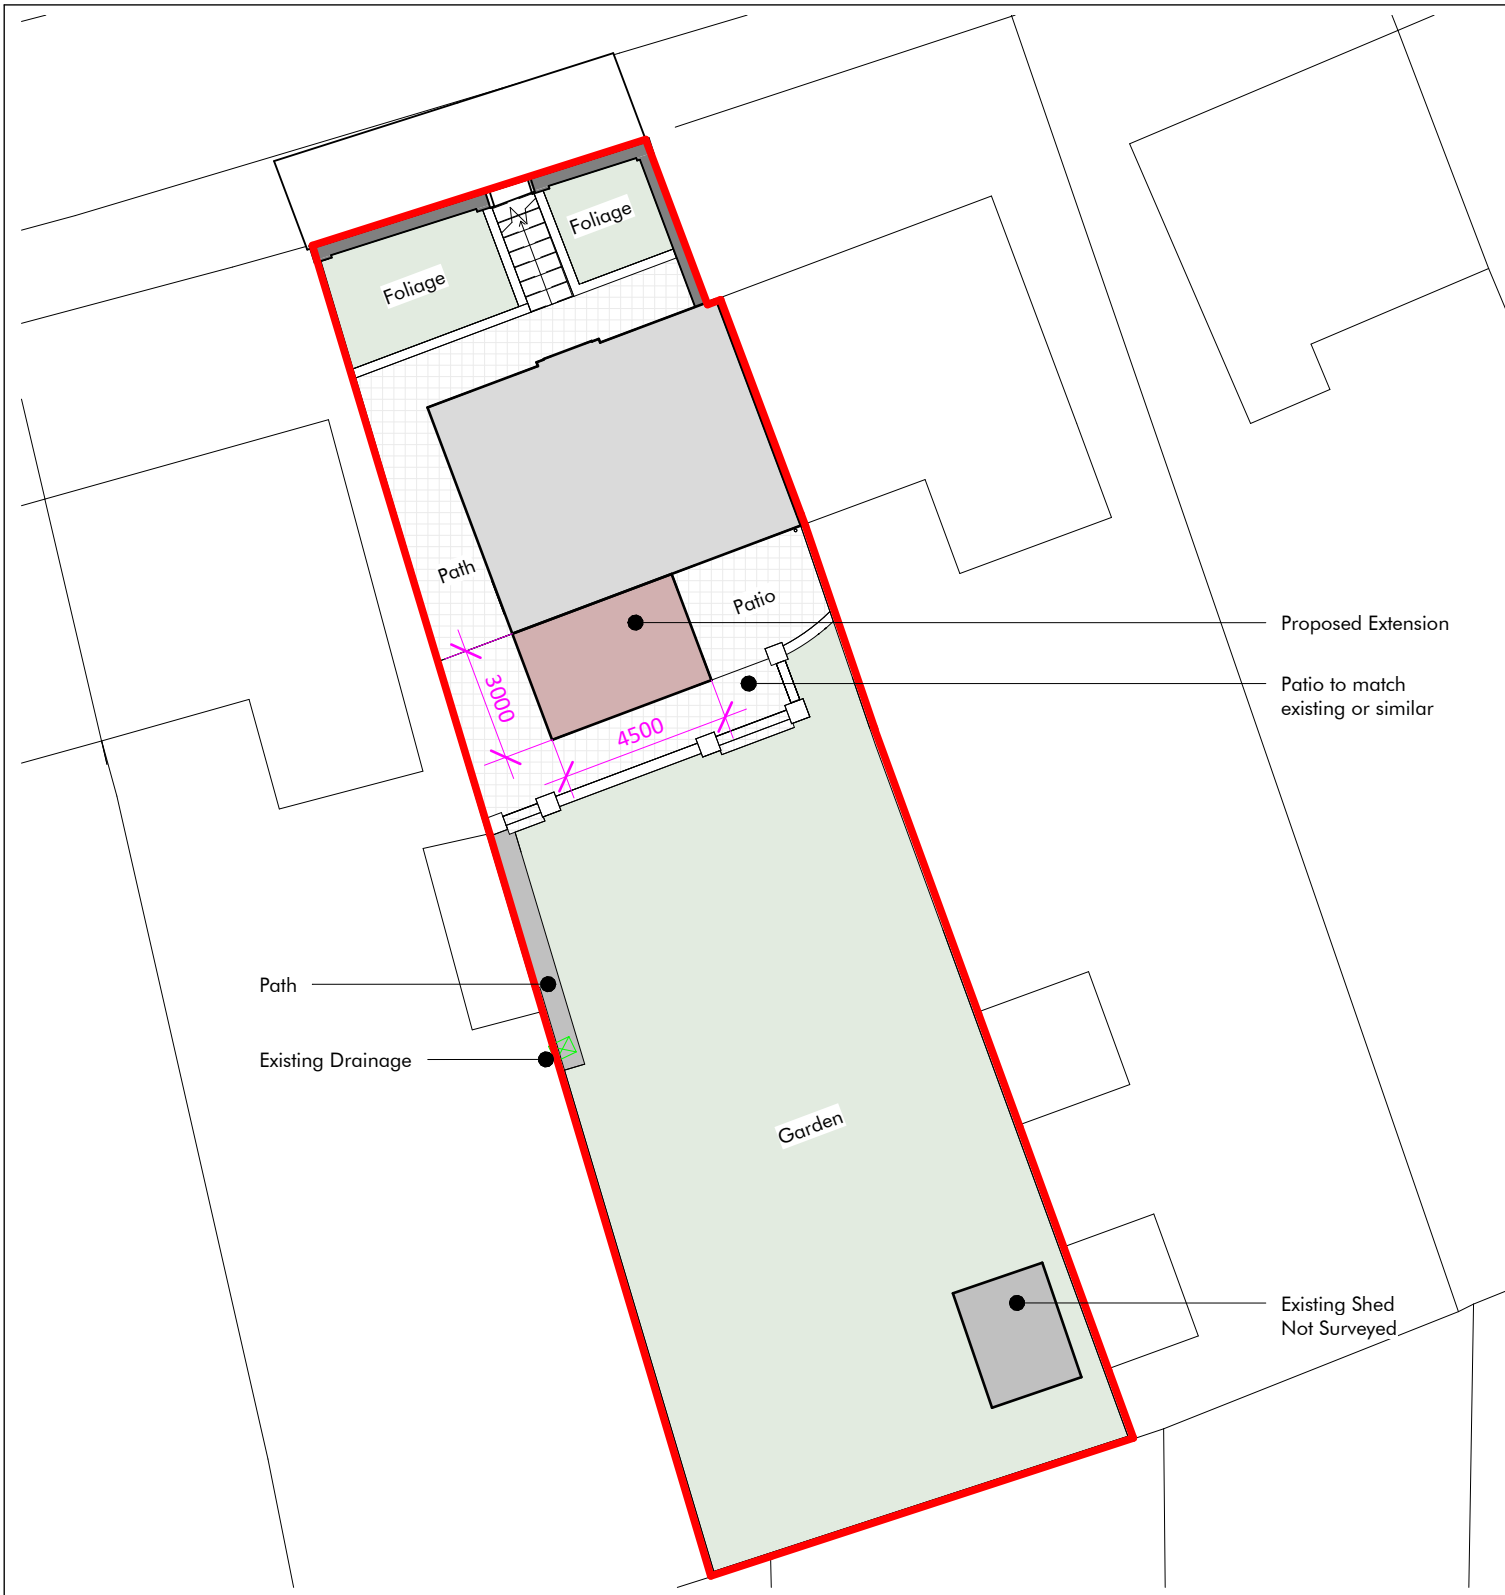


darkin architects

drawing on experience

www.darkinarchitects.com

CARDIFF 02922 744 005
LLANELLI 01554 778 730
NEATH 01639 505 566

info@darkinarchitects.com

RIBA Chartered Practice

NOTES

Ordnance Survey © Crown Copyright 2022.
All rights reserved. Licence number 100022432

N NW NE W E SW SE S

No.	Description	By	Date
A	Amendments	NCR	05.10.22
B	Amendments	MO	22.11.22
C	Patio Material Added	NCR	08.03.23

THIS DRAWING IS THE COPYRIGHT OF DARKIN ARCHITECTS AND MAY NOT BE COPIED, ALTERED OR REPRODUCED IN ANY FORM OR PASSED TO A THIRD PARTY WITHOUT THEIR CONSENT. DIMENSIONS MUST BE CHECKED AND VERIFIED ON SITE AND ANY DISCREPANCIES SHOULD BE REPORTED TO THE ARCHITECT. THIS DRAWING MUST NOT BE SCALED AND SHOULD BE READ IN CONJUNCTION WITH ALL OTHER CONSULTANT'S DRAWINGS. IF IN DOUBT ASK FOR CONFIRMATION.

CLIENT:	Ann Sedge
PROJECT:	Domestic Refurbishment
PROJECT ADDRESS:	12 Bron Y Wawr, Pontardawe, Swansea SA8 4JY
DRAWING TITLE:	Proposed Site Block Plan

DRAWN BY	CHECKED BY	© Copyright Darkin Architects 2022
NCR	TOM	
PROJECT REF	**SCALE**	**PAPER SIZE**
RH538	1 : 200	A4
DRAWING	**REVISION**	**DATE**
003	C	01/09/22