

CRANE ELEVATION

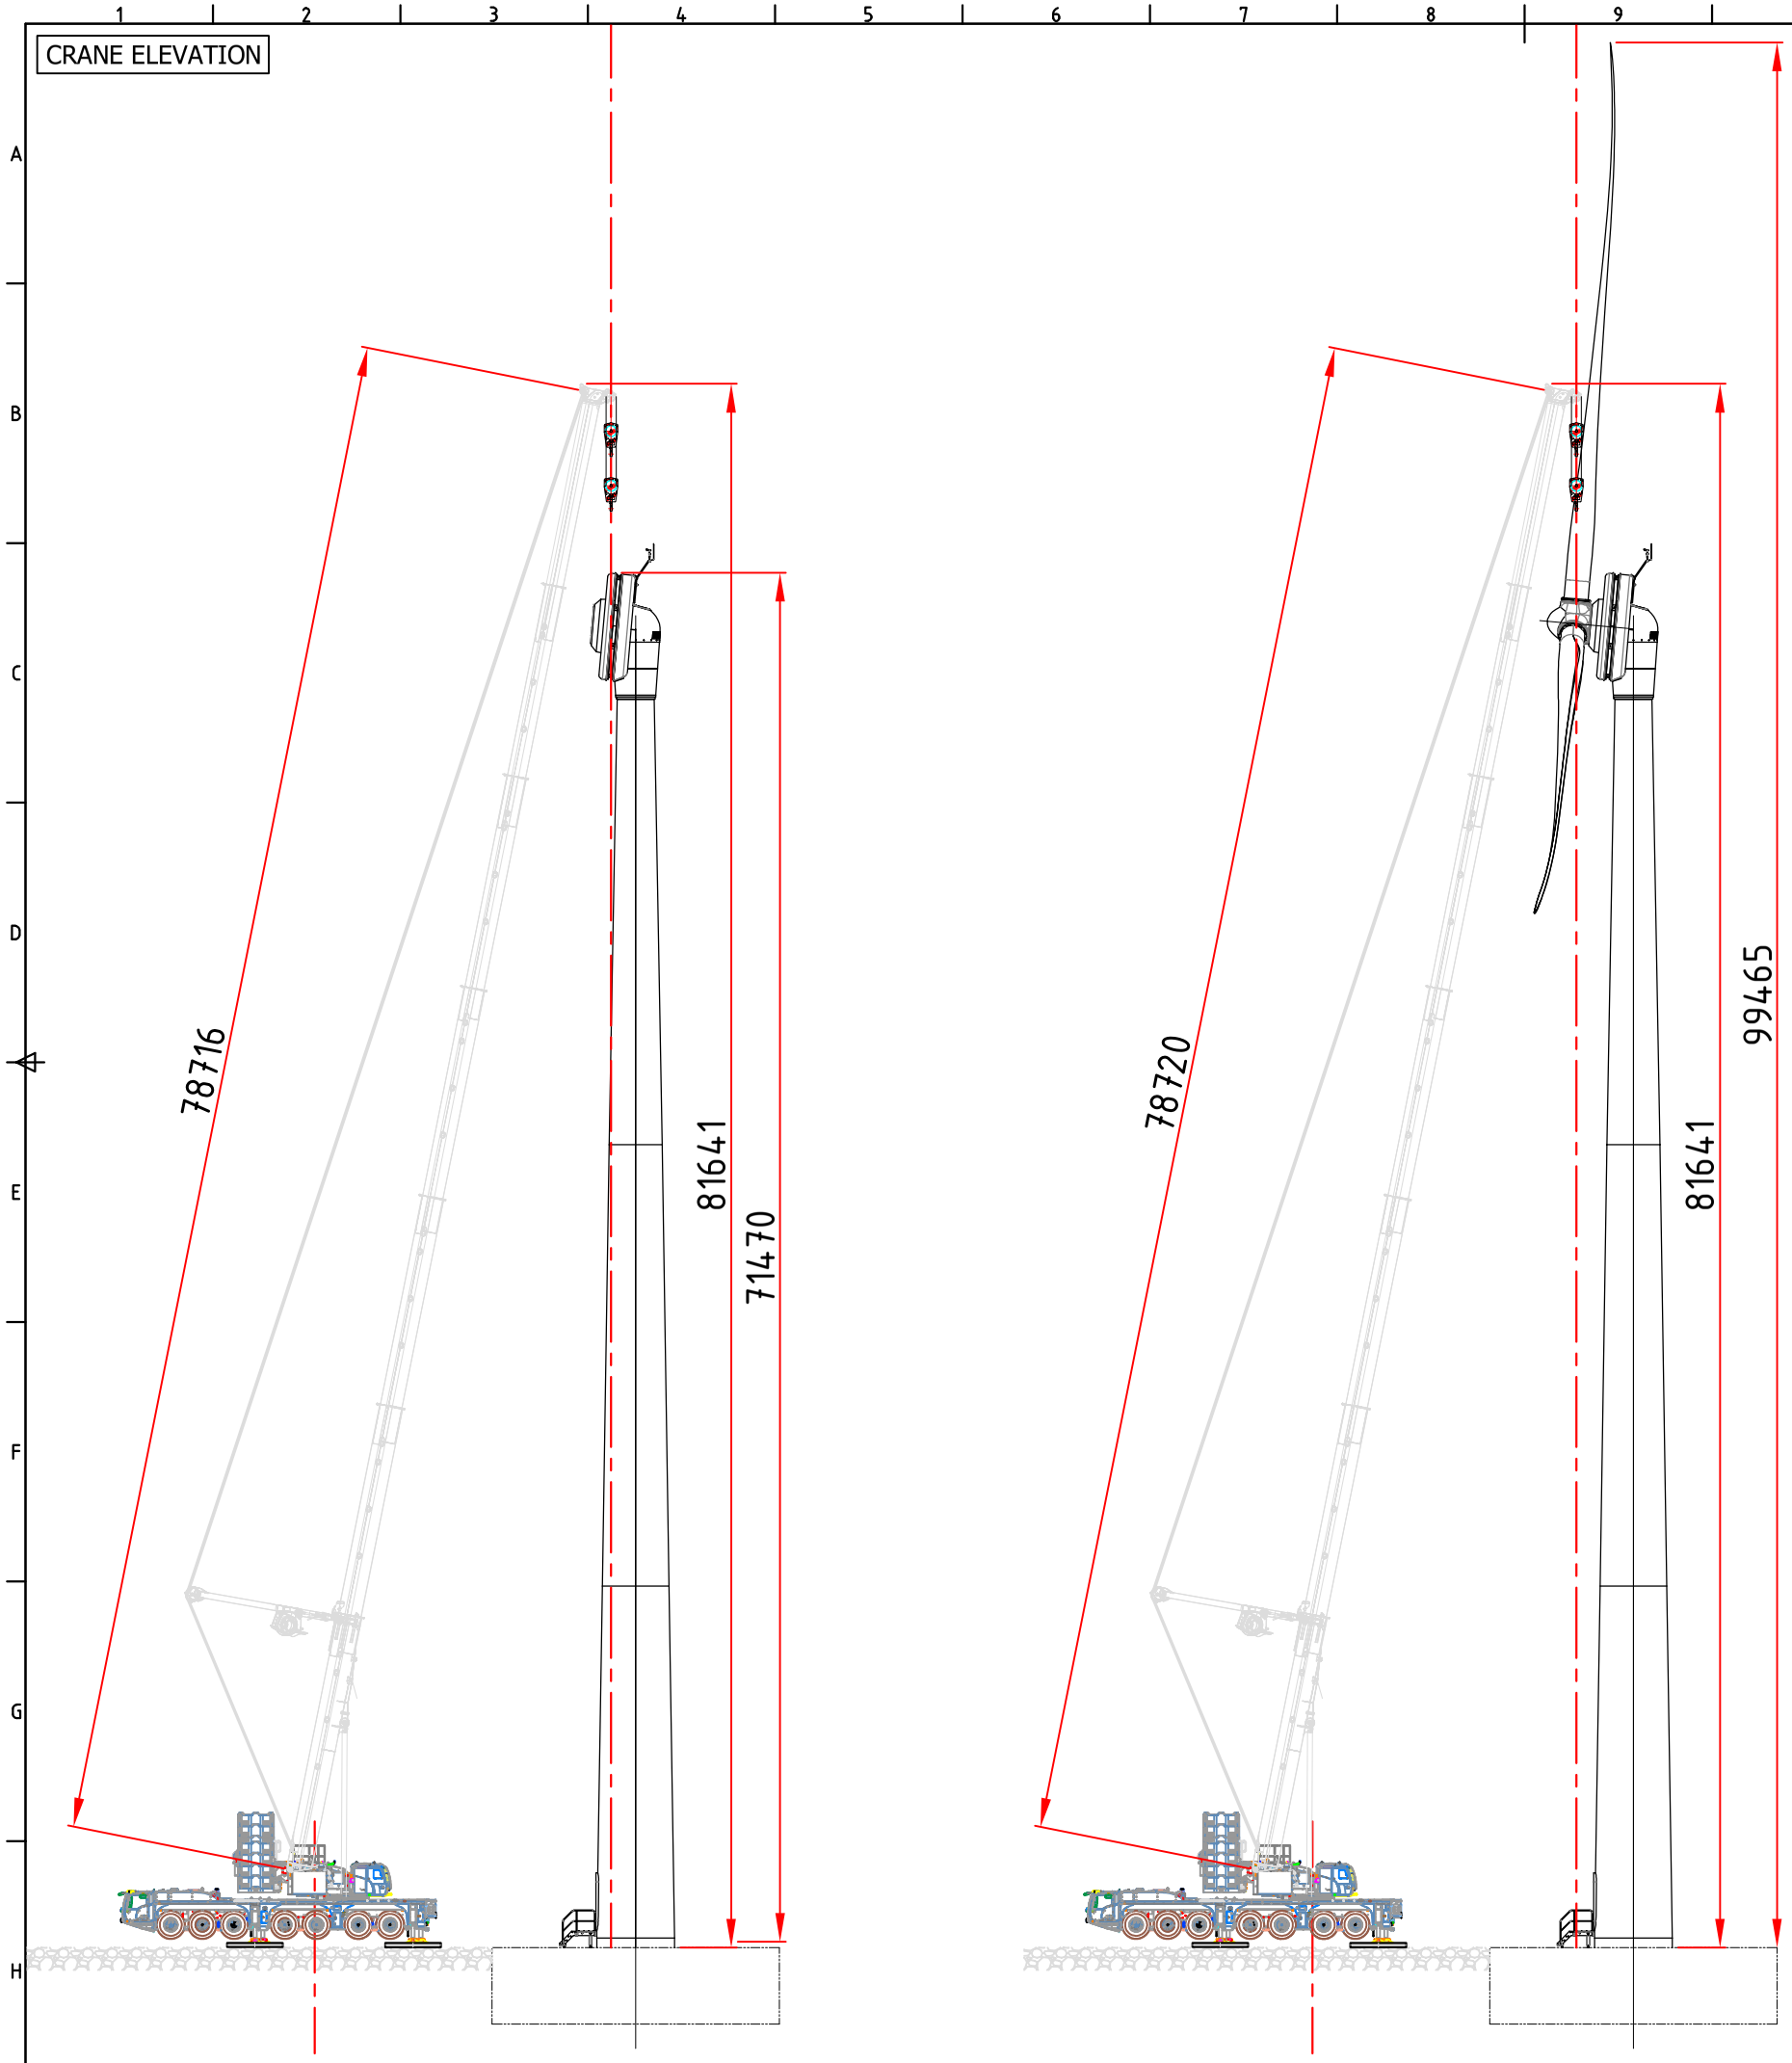

CRANE PLAN

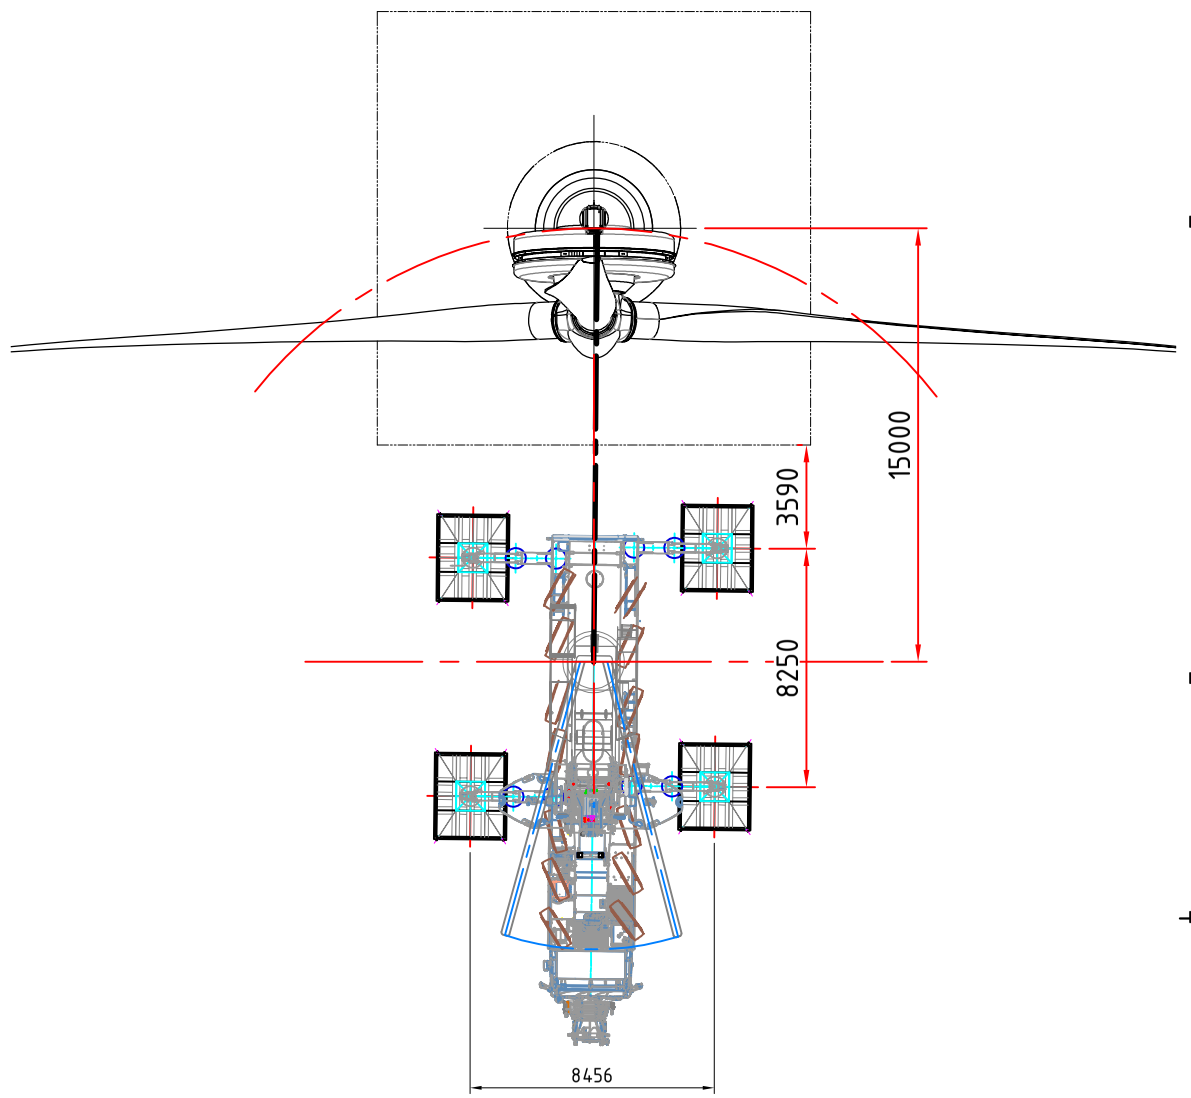

GENERAL NOTES

01	CLIENT TO CLEAR ARE TO ALLOW CRANE OPERATIONS.
02	CRANE PAD MUST BE WITHIN 5% OF LEVEL.
03	LIFT EXECUTED BY DAVIES CRANE HIRE LIFT SUPERVISOR.
04	CLIENT IS RESPONSIBLE FOR STRUCTURAL INTEGRITY OF LOAD BASED ON SHOWN RIGGING ARRANGEMENT.
05	THIS DRAWING IS BASED ON INFORMATION AT TIME OF SURVEY.
06	MAX ALLOWABLE WIND SPEED 10.0M/S.
07	EXCLUSION ZONE TO BE ESTABLISHED.
08	TAG LINES MUST BE USED.
09	PERFORM RADIO CHECK BEFORE LIFTING OPERATIONS.
10	DO NOT LIFT UNTIL ALL PERMITS ARE IN PLACE.

DAVIES
DAVIES CRANE HIRE LTD
HEAD OFFICE TEL: 01267 234680
WEBSITE: WWW.DAVIESCRANEHIRE.CO.UK

CLIENT: EWT

PROJECT/LOCATION: KENFIG INDUSTRIAL ESTATE

DRAWING NO.	PAPER SIZE	SHEET NO.	REV.
	A3	1 OF 1	00

REV.	DATE	DESCRIPTION	PREPARED BY	CHECKED BY	APPROVED BY
00	09/03/2023	ISSUED FOR APPROVAL	Neil Davies	A.Owens	Neil Davies