


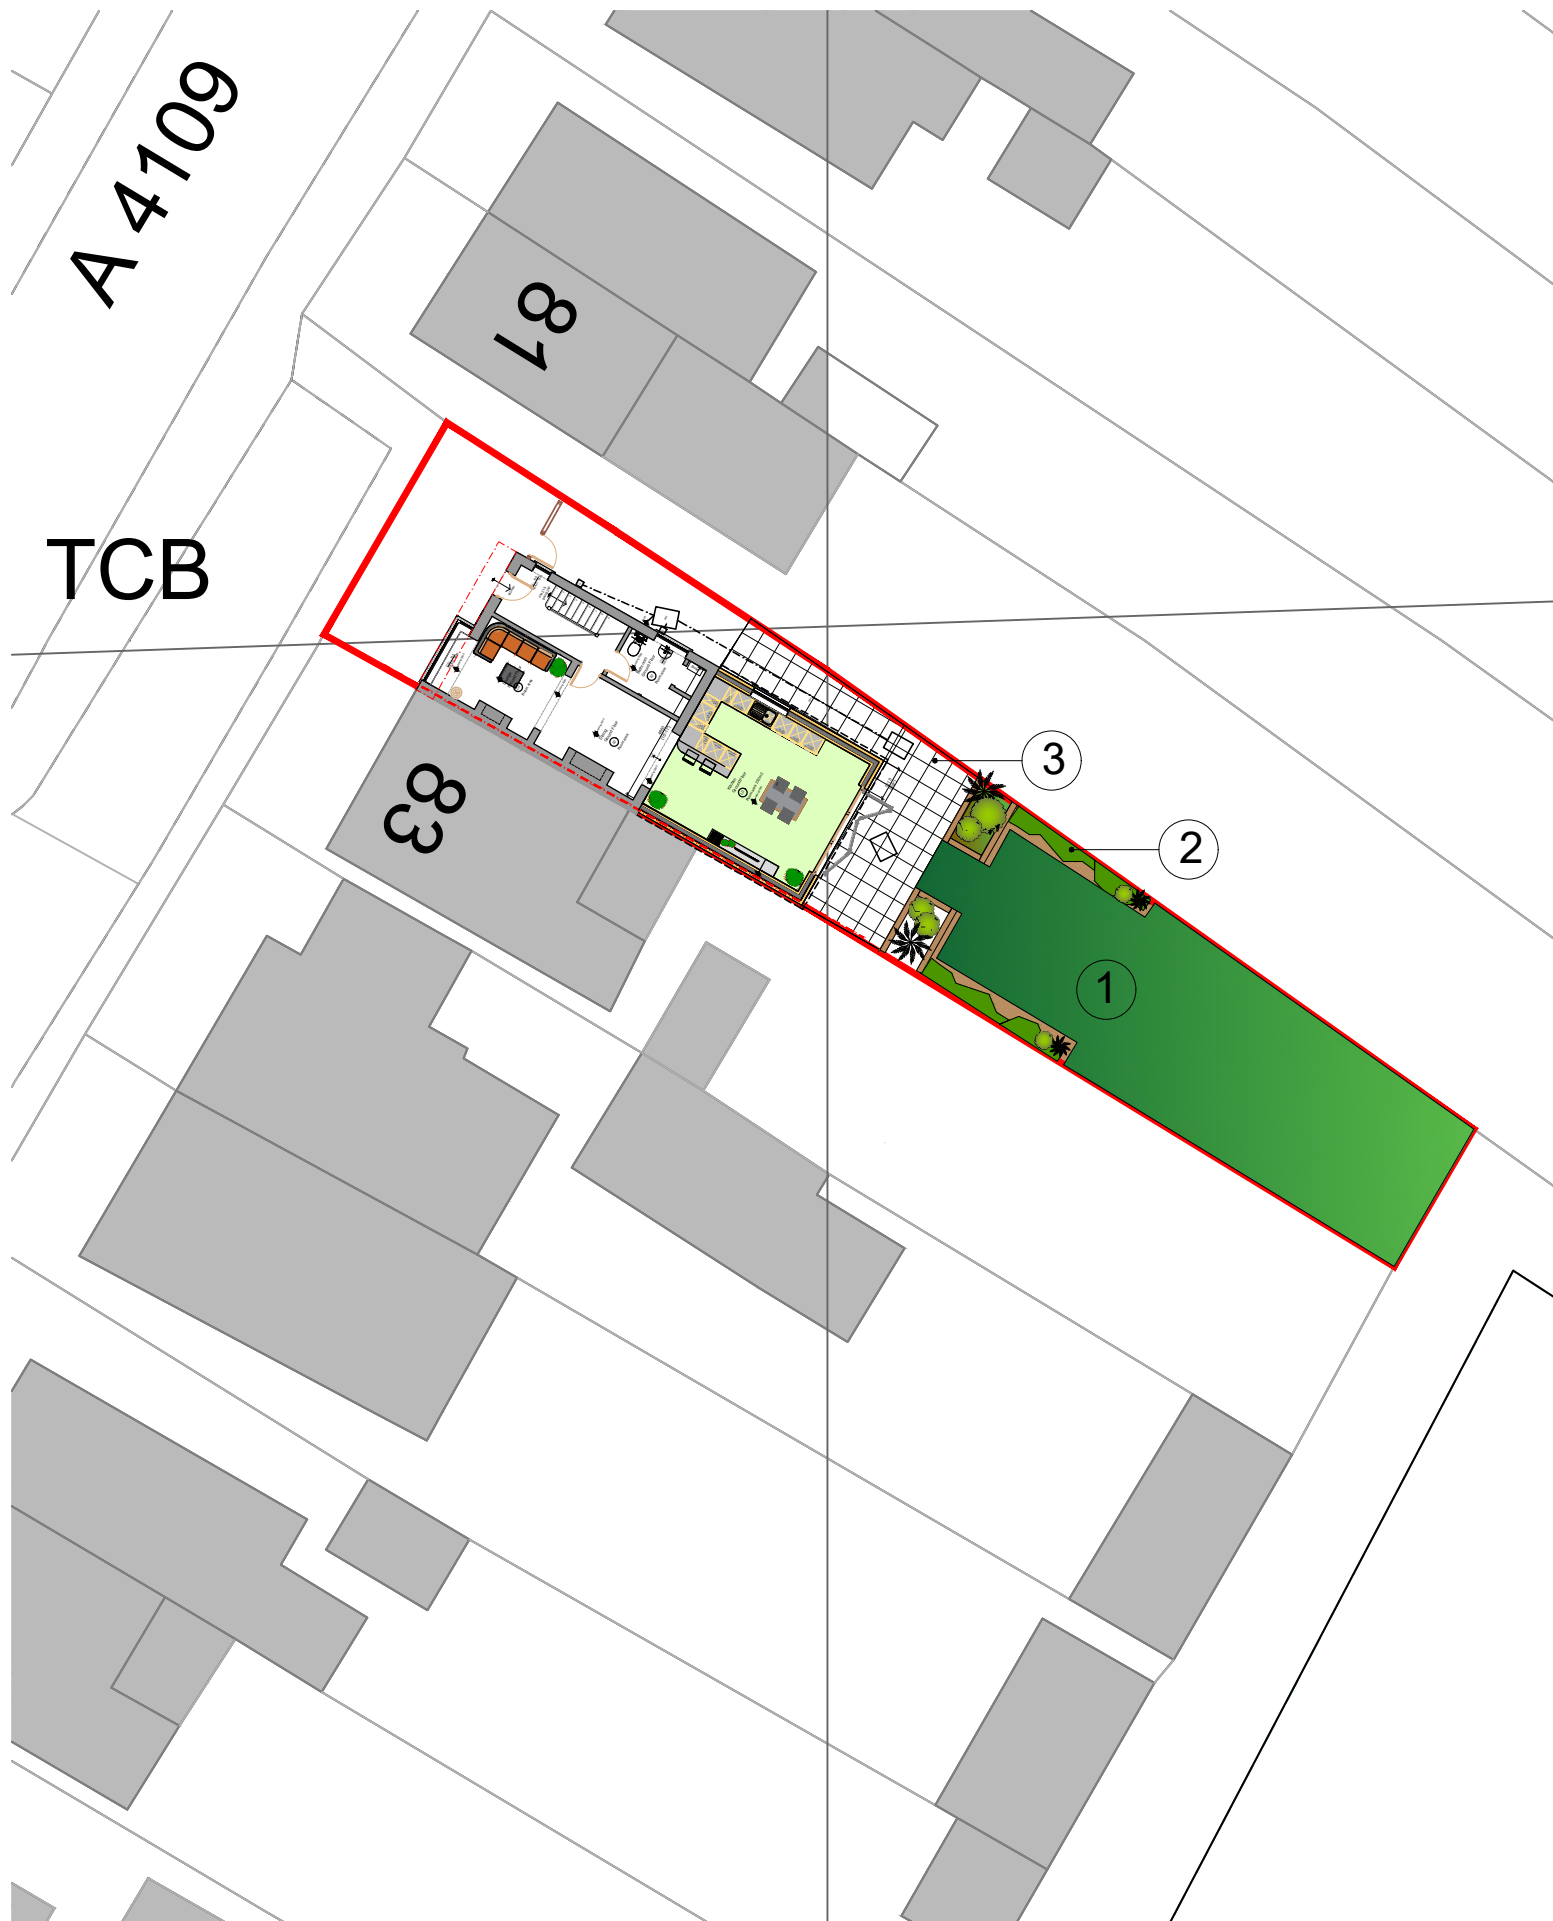

SITE LOCATION PLAN
SCALE: 1:500

- 1 Existing lawn area (retained and enhanced)
- 2 Enhanced biodiversity with the introduction of shrub borders and raised planting beds. Exact design to be determined following construction of extension
- 3 Proposed new patio area adjacent to extension.

REV:	DESCRIPTION:	BY:	DATE:
STATUS: PLANNING APPLICATION			




Hafod Design Ltd
07830 296758
craig@hafoddesign.co.uk
www.hafoddesign.co.uk

CLIENT:
82 Dulais Road
Seven sisters
Neath
SA10 9ES

SITE:
82 Dulais Road
seven sisters
TITLE:
Proposed block plan

SCALE AT A3: 1:250 / 1:1250	DATE: 08.03.23	DRAWN: CW	CHECKED: CW
PROJECT NO: haf_147	DRAWING NO: 147_SP02	REVISION:	-

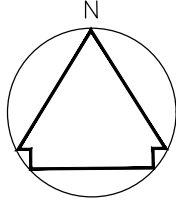

SITE BLOCK PLAN
SCALE: 1:250