


This drawing is the copyright of AXIS P.E.D Limited and may not be loaned, copied or reproduced in any way -or used for any offer, quote, tender or construction purposes without written consent of the company to do so

Follow any figured dimensions - do not scale for construction purposes. IF IN DOUBT ASK.

Revision History		Date

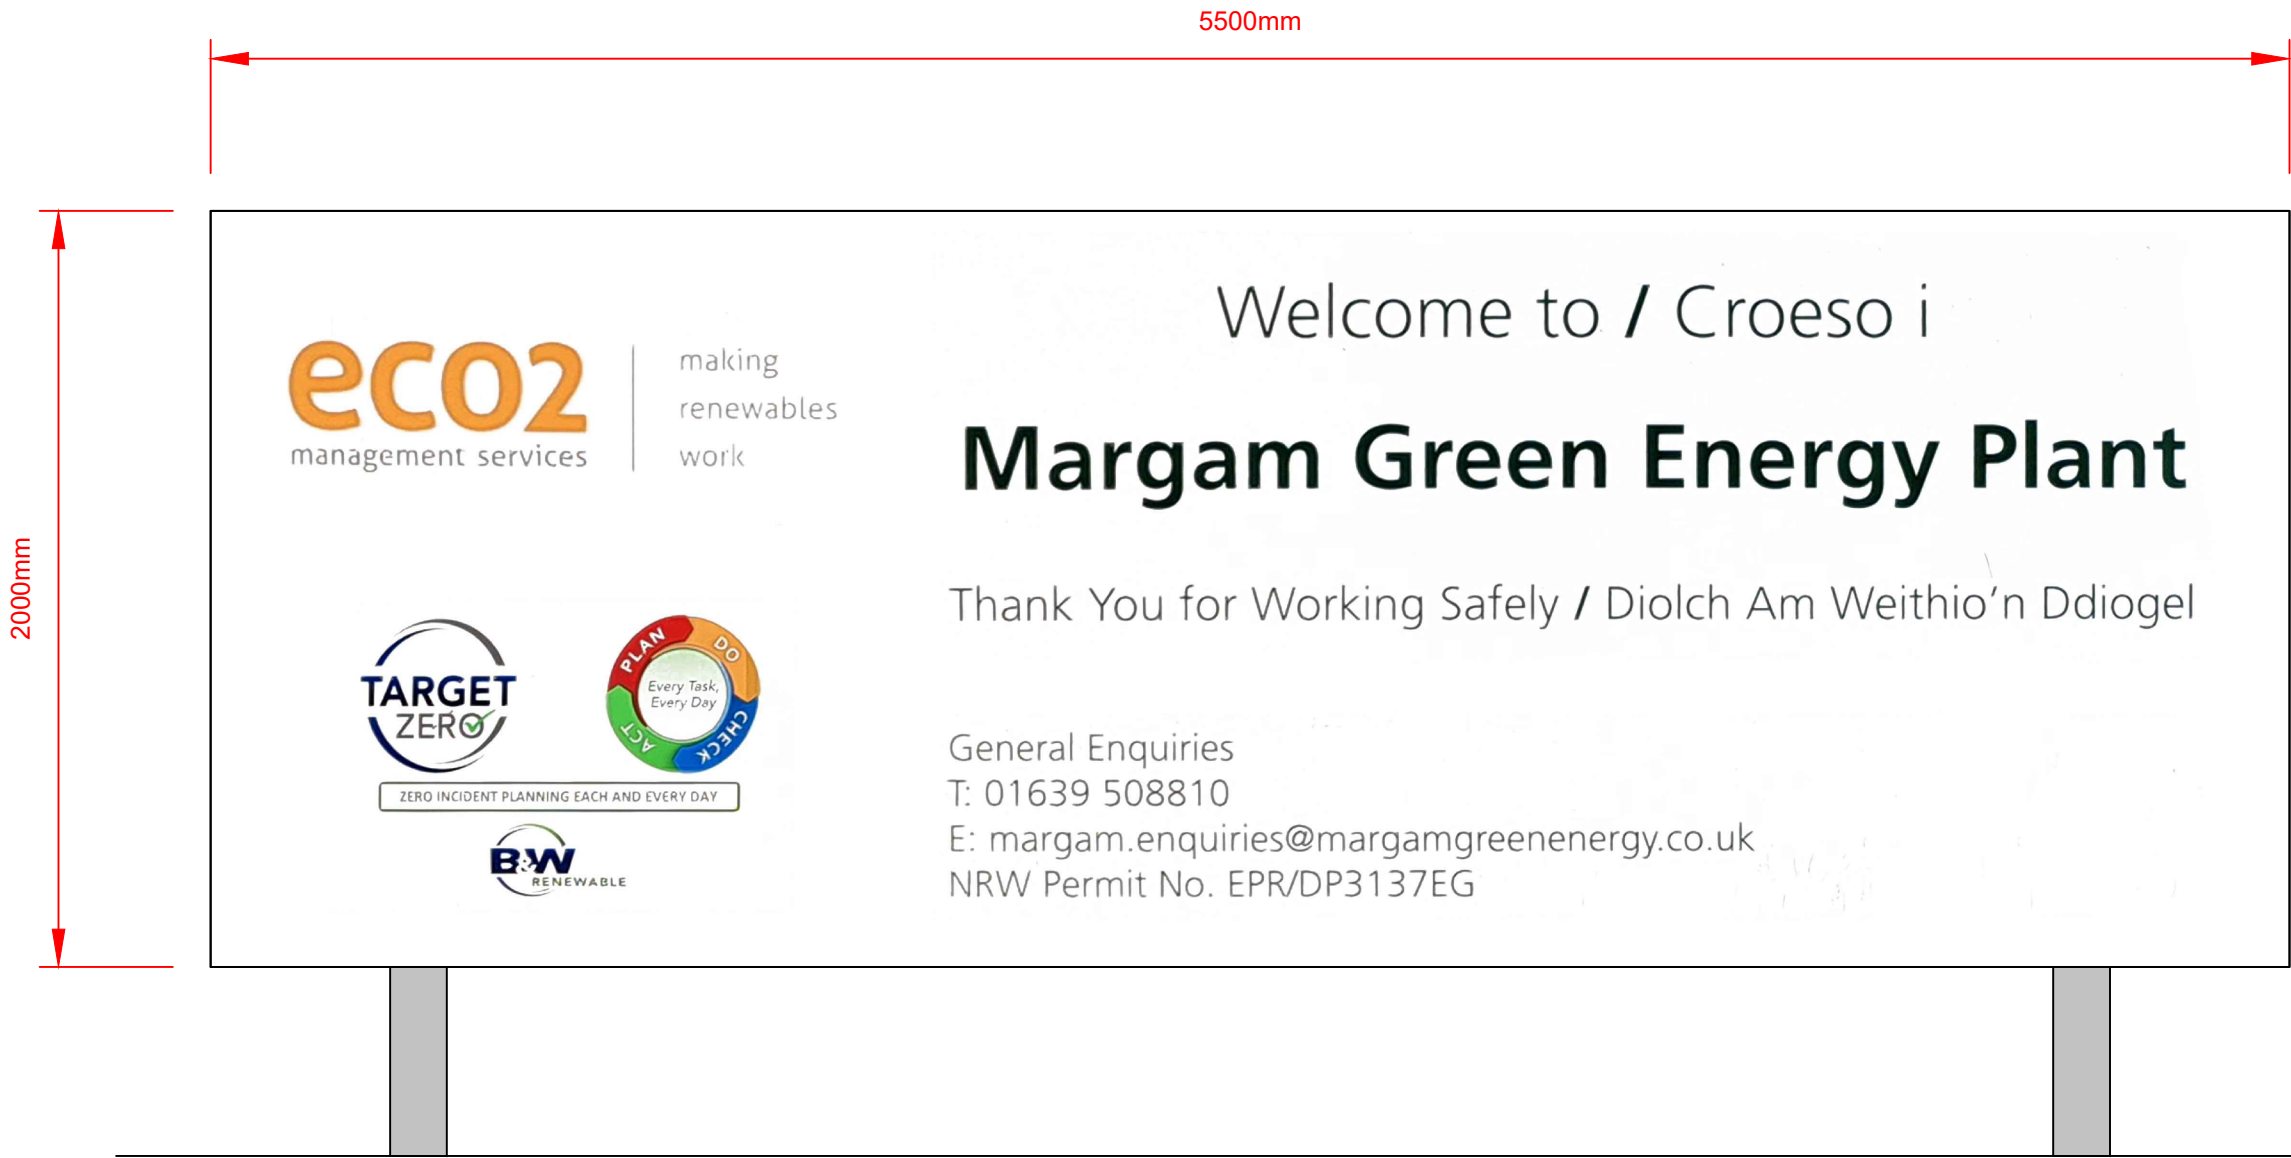

Chester Office: Well House Barns Brutton Chester CH4 5DH		South Manchester Office: Canella House 76 Water Lane Wilmslow SK9 5BB		axis
0844 8700 007		- www.axisped.co.uk		
client: ECO2				
project: MARGAM				
drawing title: ENTRANCE SIGNAGE				
date: MARCH 2023		drawn by:	checked:	
drawing number: 2774-01-16		SK	LM	
		status: --		
		scale(s): 1:20@A3		
		rev: --		
planning environment design				