


Project Change of Use No 6 Green St Heath
Post Code SA11 1DR (and new sign.) Amended March 2023


Drawing No 2

Scale 1:100

Service Yard.

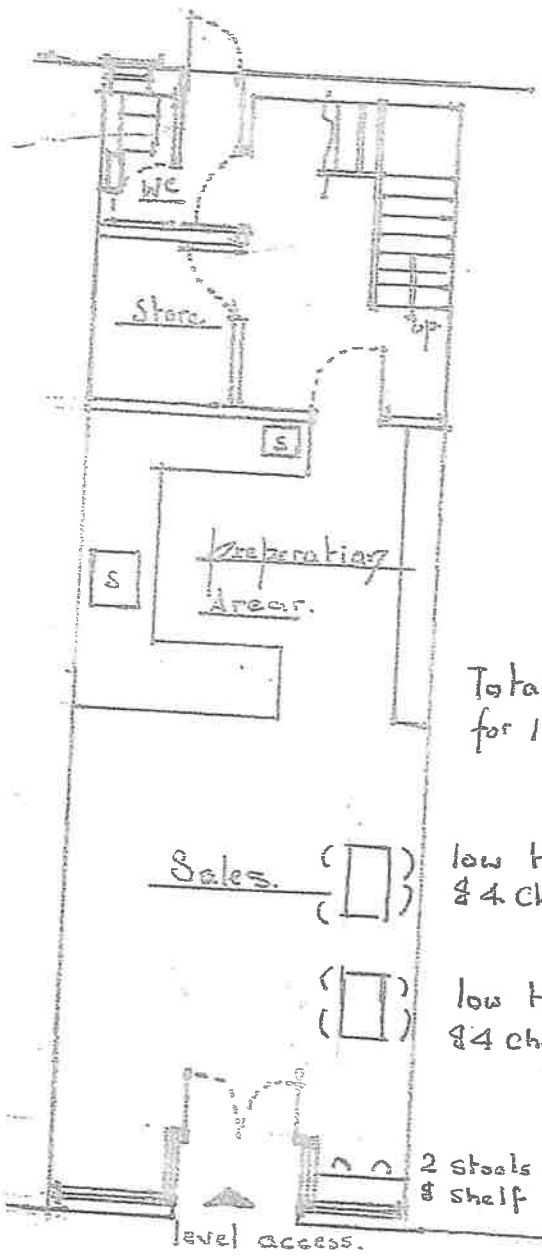


Total seating
for 10 persons.

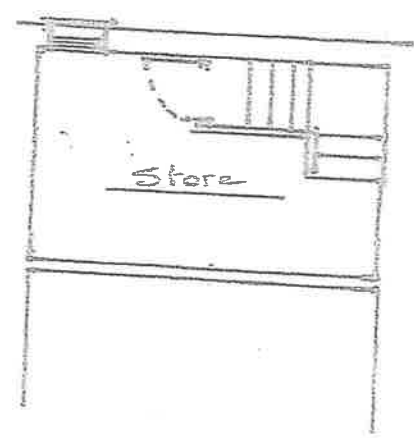


First floor.

L.B Shop front and surround
painted/plastic blue colour.
Signage pink (not illuminated).

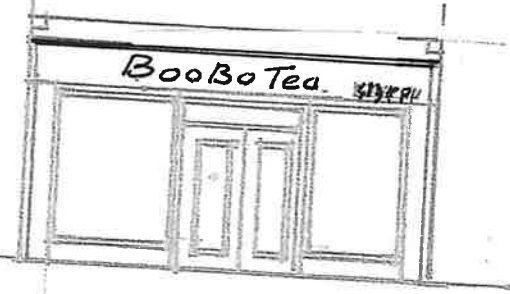

Proposed Shop
Front. Elevation.

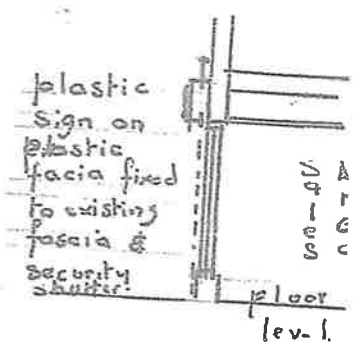

Section through
Shop front.

Green St

Proposed Ground floor.