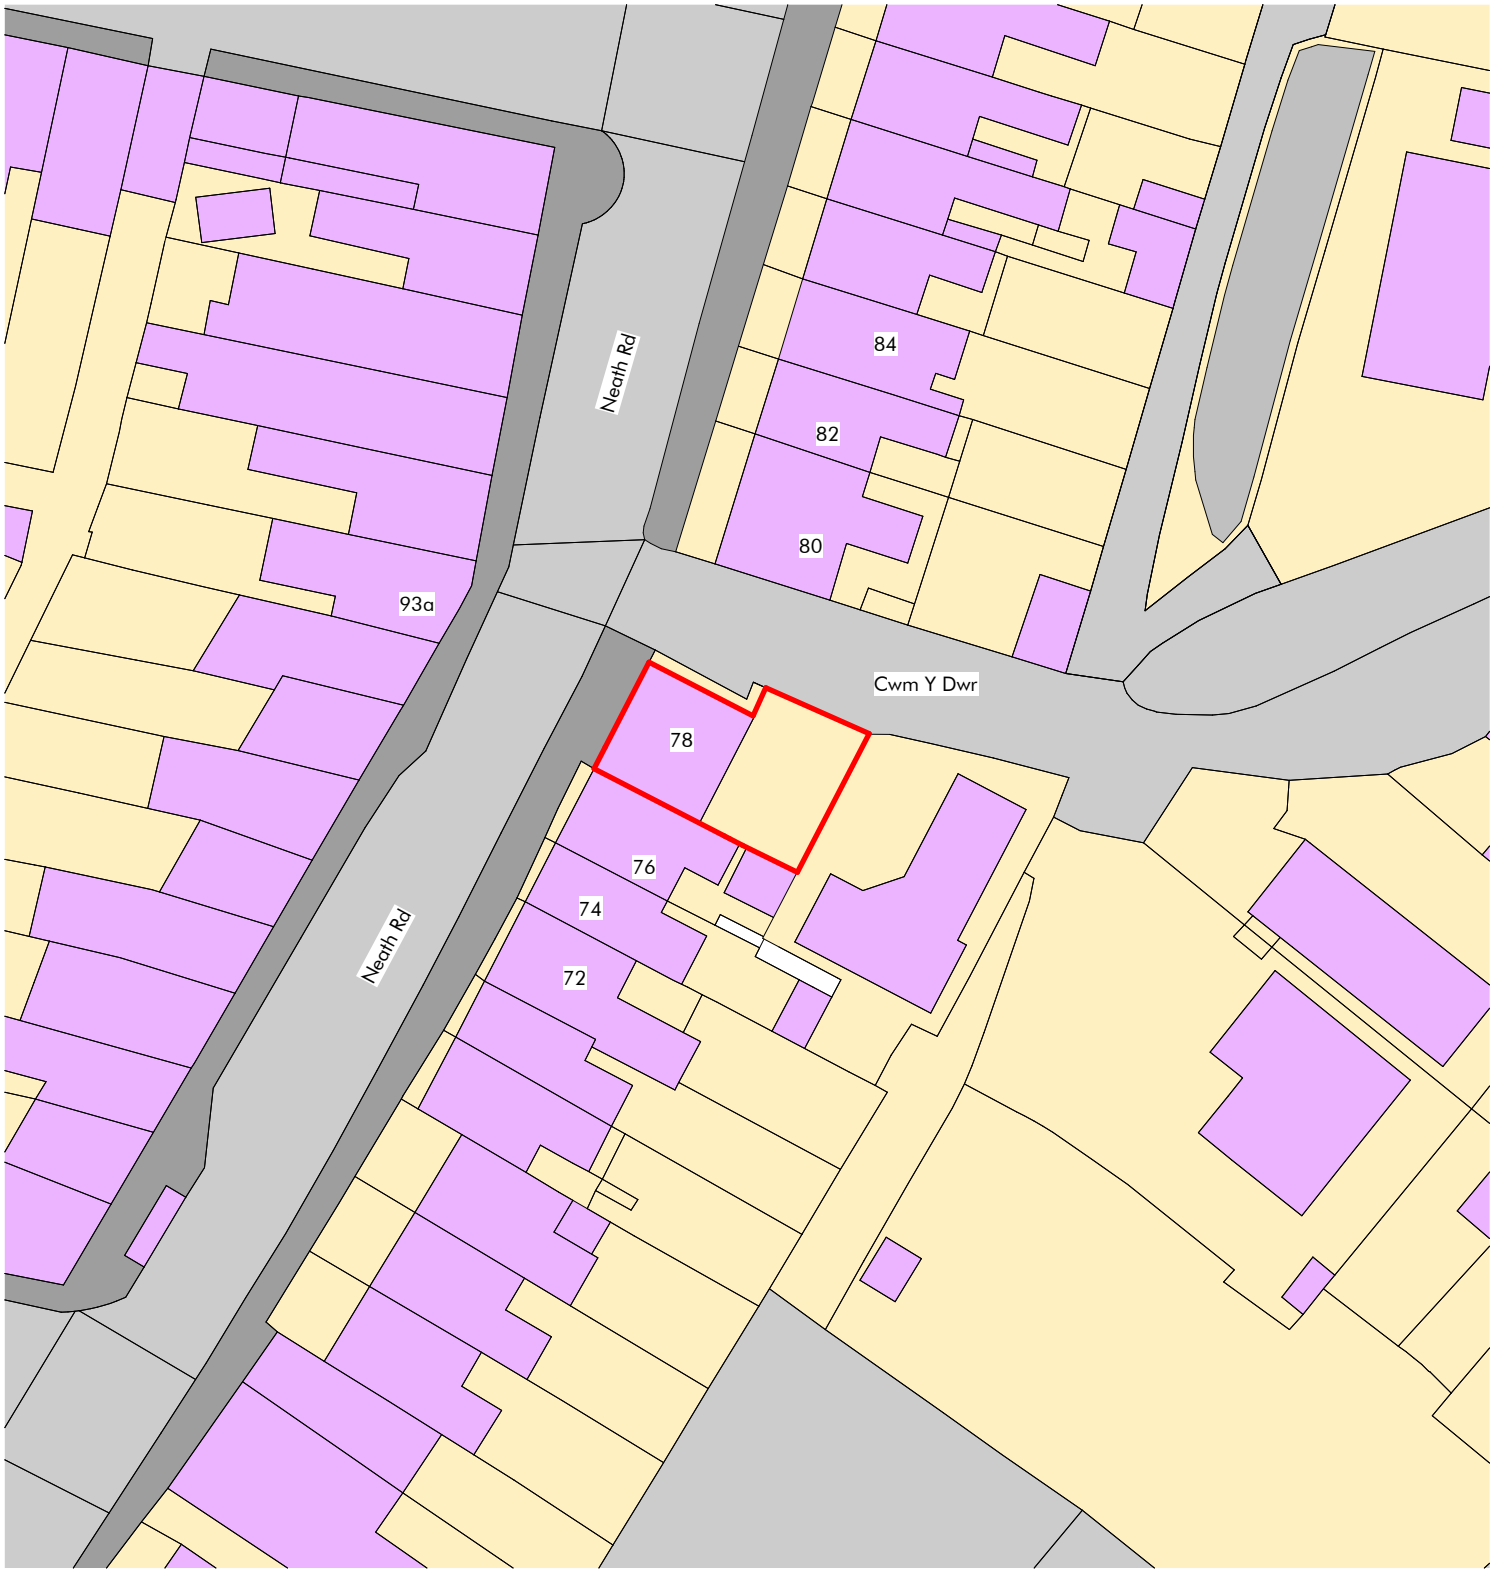


darkin architects

drawing on experience

www.darkinarchitects.com

CARDIFF 02922 744 005
LLANELLI 01554 778 730
NEATH 01639 505 566

info@darkinarchitects.com

RIBA Chartered Practice

NOTES

Ordnance Survey, (c) Crown Copyright 2022. All rights reserved. Licence number 100022432

N NW NE W E SW SE S

No.	Description	By	Date
A	Amendments	NCR	22/07/22
B	Amendments	NCR	18/08/22

THIS DRAWING IS THE COPYRIGHT OF DARKIN ARCHITECTS AND MAY NOT BE COPIED, ALTERED OR REPRODUCED IN ANY FORM OR PASSED TO A THIRD PARTY WITHOUT THEIR CONSENT. DIMENSIONS MUST BE CHECKED AND VERIFIED ON SITE AND ANY DISCREPANCIES SHOULD BE REPORTED TO THE ARCHITECT. THIS DRAWING MUST NOT BE SCALED AND SHOULD BE READ IN CONJUNCTION WITH ALL OTHER CONSULTANT'S DRAWINGS. IF IN DOUBT ASK FOR CONFIRMATION.

CLIENT :	Harry Turner
PROJECT :	Change of Use
PROJECT ADDRESS :	78 Neath Road Briton Ferry SA11 2YR
DRAWING TITLE:	Site Block Plan

DRAWN BY	CHECKED BY	© Copyright Darkin Architects 2022
NCR	TOM	
PROJECT REF	**SCALE**	**PAPER SIZE**
RC233	1 : 500	A4
DRAWING	**REVISION**	**DATE**
002	B	13/05/22