


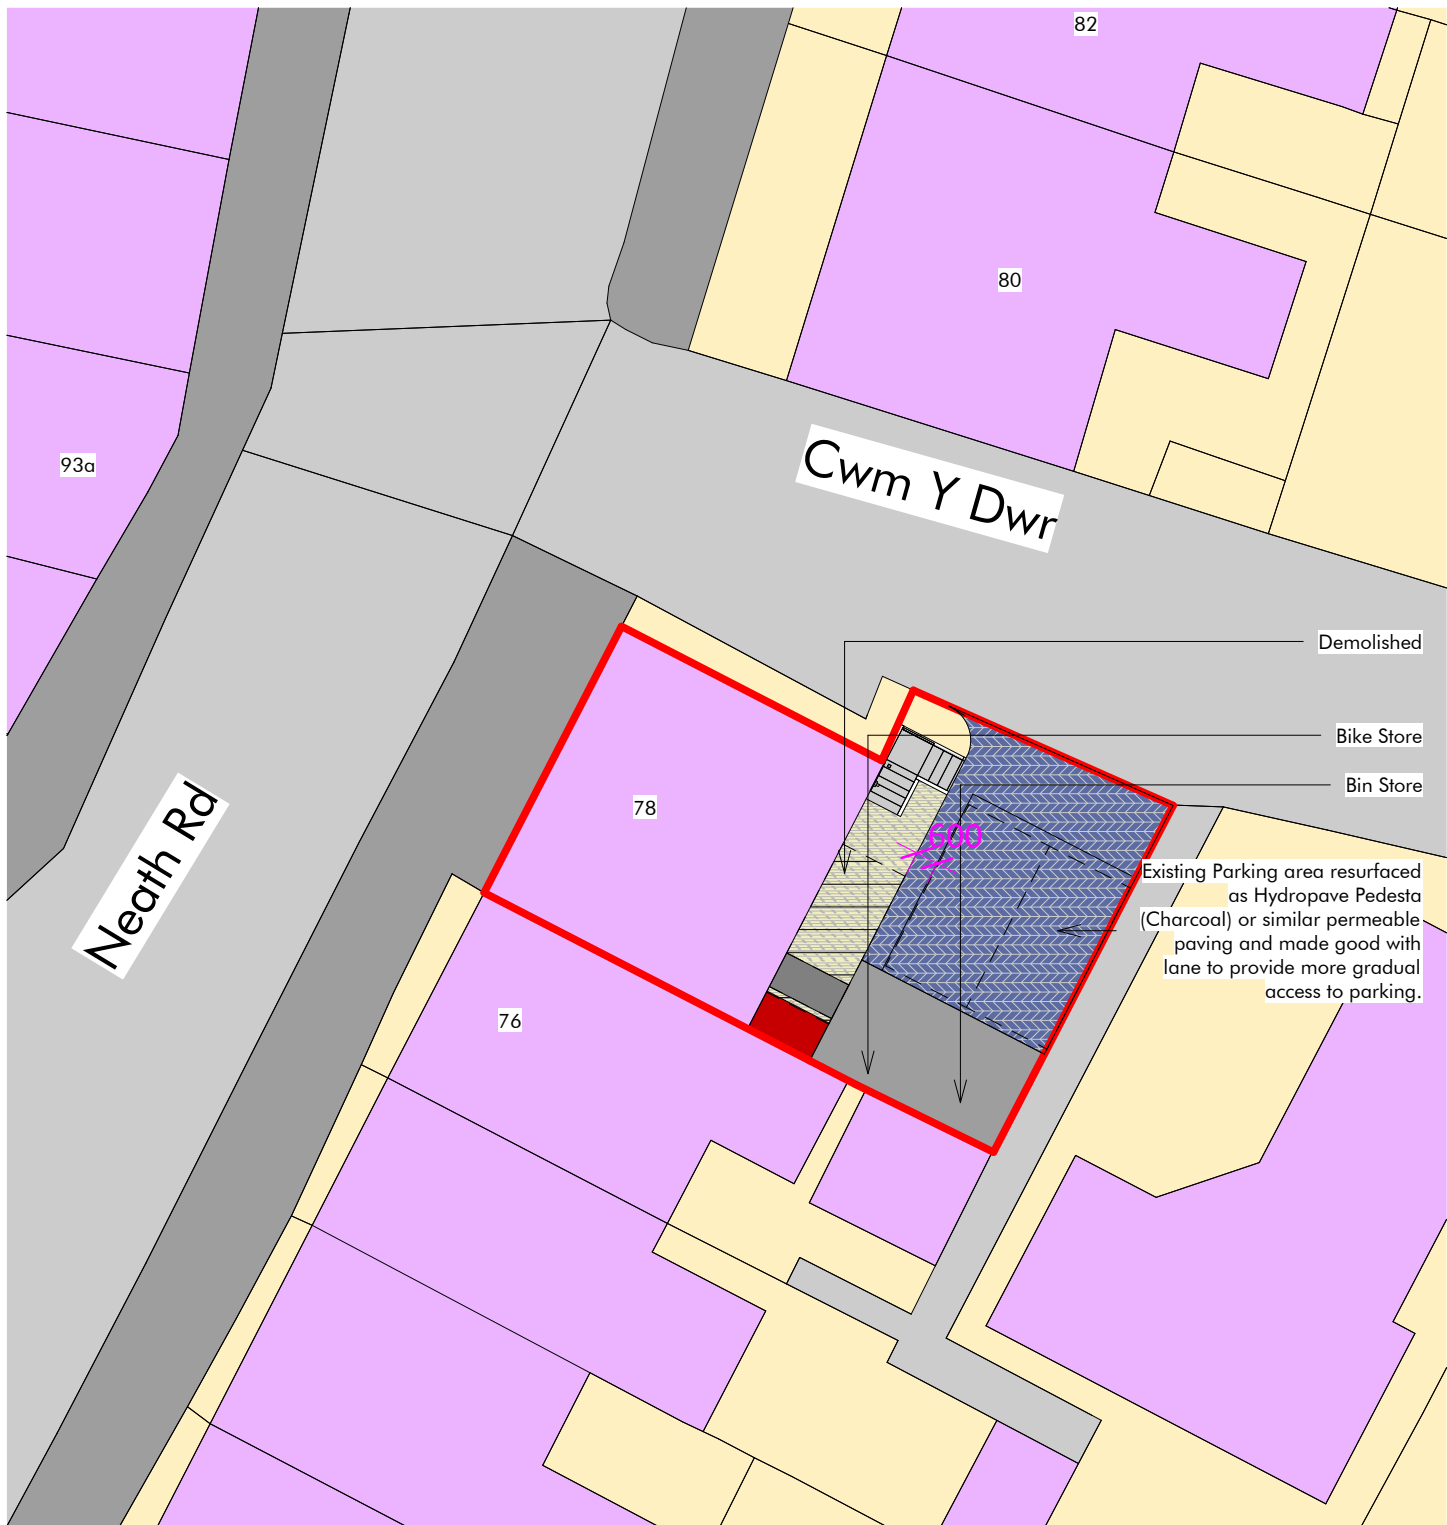

darkin
architects

drawing on
experience

www.darkinarchitects.com


CARDIFF 02922 744 005
LLANELLI 01554 778 730
NEATH 01639 505 566

info@darkinarchitects.com

RIBA 
Chartered Practice

NOTES

Ordnance Survey, (c) Crown Copyright 2022. All rights reserved. Licence number 100022432

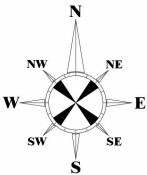

No.	Description	By	Date
A	Amendments	NCR	22/07/22
B	Amendments	NCR	18/08/22
C	Parking Amended	NCR	16/10/22

THIS DRAWING IS THE COPYRIGHT OF DARKIN ARCHITECTS AND MAY NOT BE COPIED, ALTERED OR REPRODUCED IN ANY FORM OR PASSED TO A THIRD PARTY WITHOUT THEIR CONSENT. DIMENSIONS MUST BE CHECKED AND VERIFIED ON SITE AND ANY DISCREPANCIES SHOULD BE REPORTED TO THE ARCHITECT. THIS DRAWING MUST NOT BE SCALED AND SHOULD BE READ IN CONJUNCTION WITH ALL OTHER CONSULTANT'S DRAWINGS. IF IN DOUBT ASK FOR CONFIRMATION

CLIENT Harry Turner

PROJECT Change of Use

PROJECT ADDRESS 78 Neath Road
Briton Ferry
SA11 2YR

DRAWING TITLE: Proposed Site Block Plan

DRAWN BY

NCR

CHECKED BY

TOM

© Copyright
Darkin
Architects 2022

PROJECT REF

RC233

SCALE

1 : 200

PAPER
SIZE
A4

DRAWING

003

REVISION

C

DATE

13/05/22