




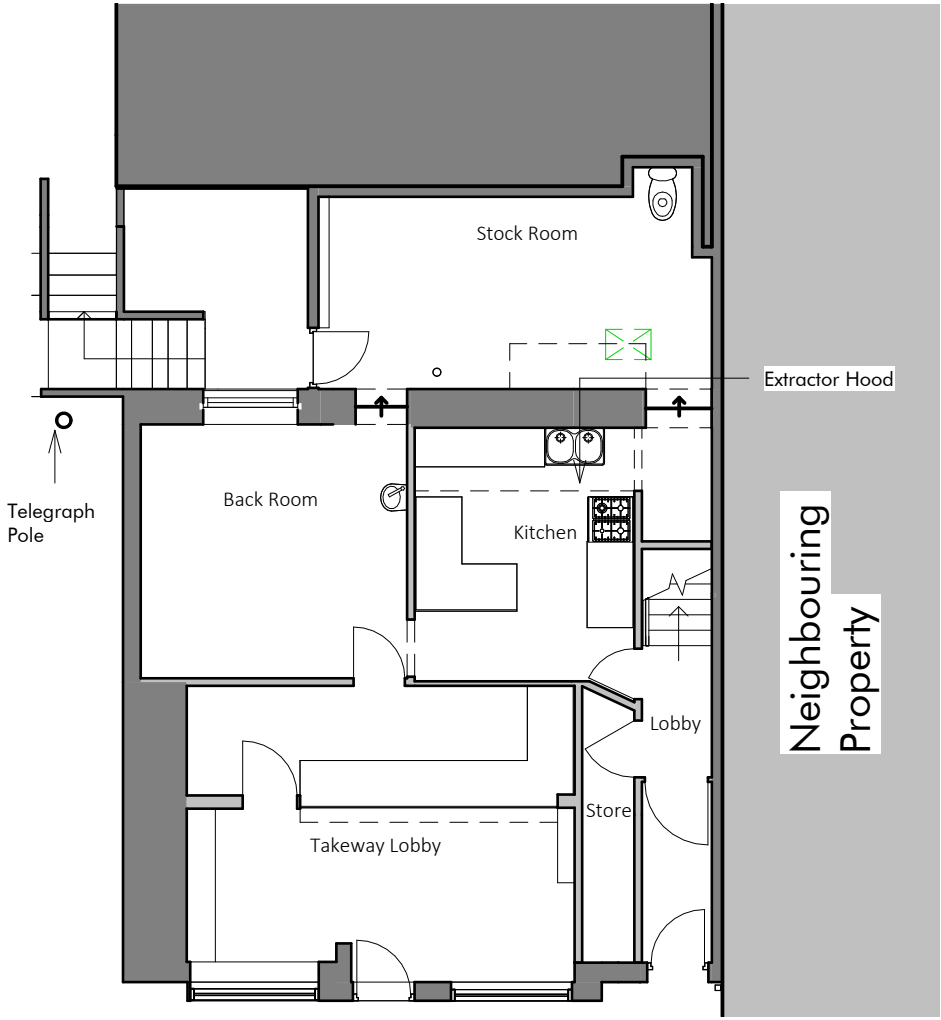

Ground Floor

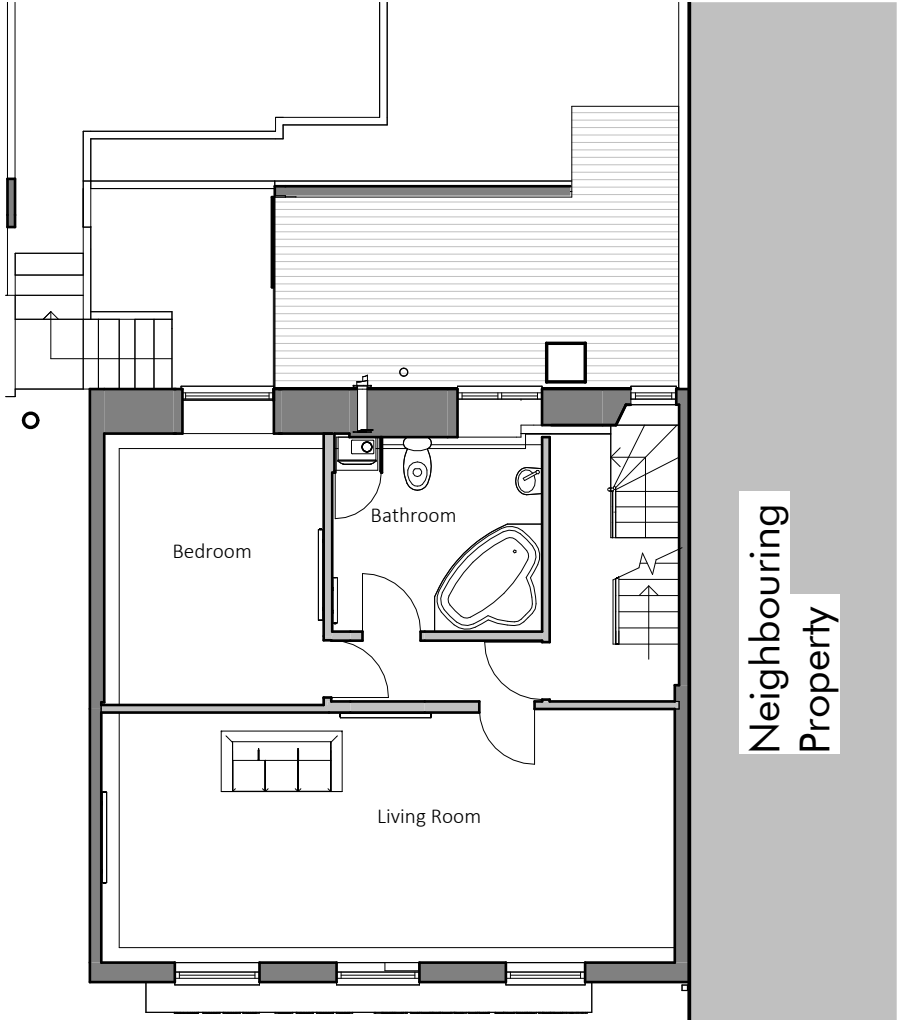

First Floor

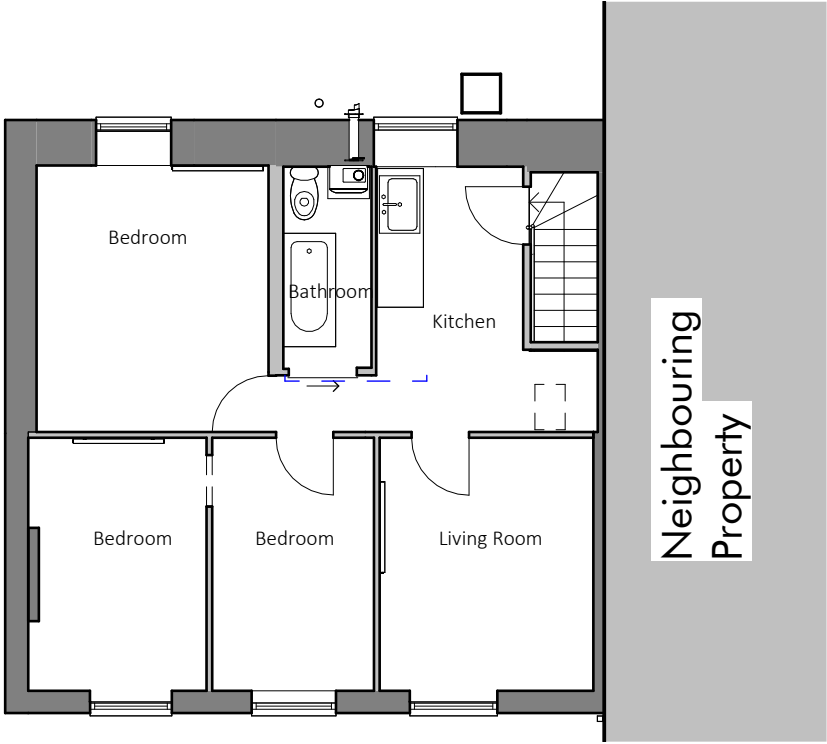

Second Floor

darkinarchitects drawing on experience www.darkinarchitects.com CARDIFF 02922 744 005 LLANELLI 01554 778 730 NEATH 01639 505 566 info@darkinarchitects.com	NOTES				CLIENT Harry Turner		
					PROJECT Change of Use		
					PROJECT ADDRESS 78 Neath Road Briton Ferry SA11 2YR		
					DRAWING TITLE: Existing Plans		
	No.	Description	By	Date	DRAWN BY NCR	CHECKED BY TOM	© Copyright Darkin Architects 2022
	A	Amendments	NCR	22/07/22			
	B	Layout and annotations Amended	NCR	27/07/22			
	C	Amendments	NCR	18/08/22			
	D	Amendments	NCR	01/02/23			
				PROJECT REF RC233	SCALE 1 : 100	PAPER SIZE A3	
				DRAWING 101	REVISION D	DATE 26/04/22	

RIBA



Chartered Practice

THIS DRAWING IS THE COPYRIGHT OF DARKIN ARCHITECTS AND MAY NOT BE COPIED, ALTERED OR REPRODUCED IN ANY FORM OR PASSED TO A THIRD PARTY WITHOUT THEIR CONSENT. DIMENSIONS MUST BE CHECKED AND VERIFIED ON SITE AND ANY DISCREPANCIES SHOULD BE REPORTED TO THE ARCHITECT. THIS DRAWING MUST NOT BE SCALED AND SHOULD BE READ IN CONJUNCTION WITH ALL OTHER CONSULTANT'S DRAWINGS. IF IN DOUBT ASK FOR CONFIRMATION.

THIS DRAWING IS THE COPYRIGHT OF DARKIN ARCHITECTS AND MAY NOT BE COPIED, ALTERED OR REPRODUCED IN ANY FORM OR PASSED TO A THIRD PARTY WITHOUT THEIR CONSENT. DIMENSIONS MUST BE CHECKED AND VERIFIED ON SITE AND ANY DISCREPANCIES SHOULD BE REPORTED TO THE ARCHITECT. THIS DRAWING MUST NOT BE SCALED AND SHOULD BE READ IN CONJUNCTION WITH ALL OTHER CONSULTANT'S DRAWINGS. IF IN DOUBT ASK FOR CONFIRMATION.