


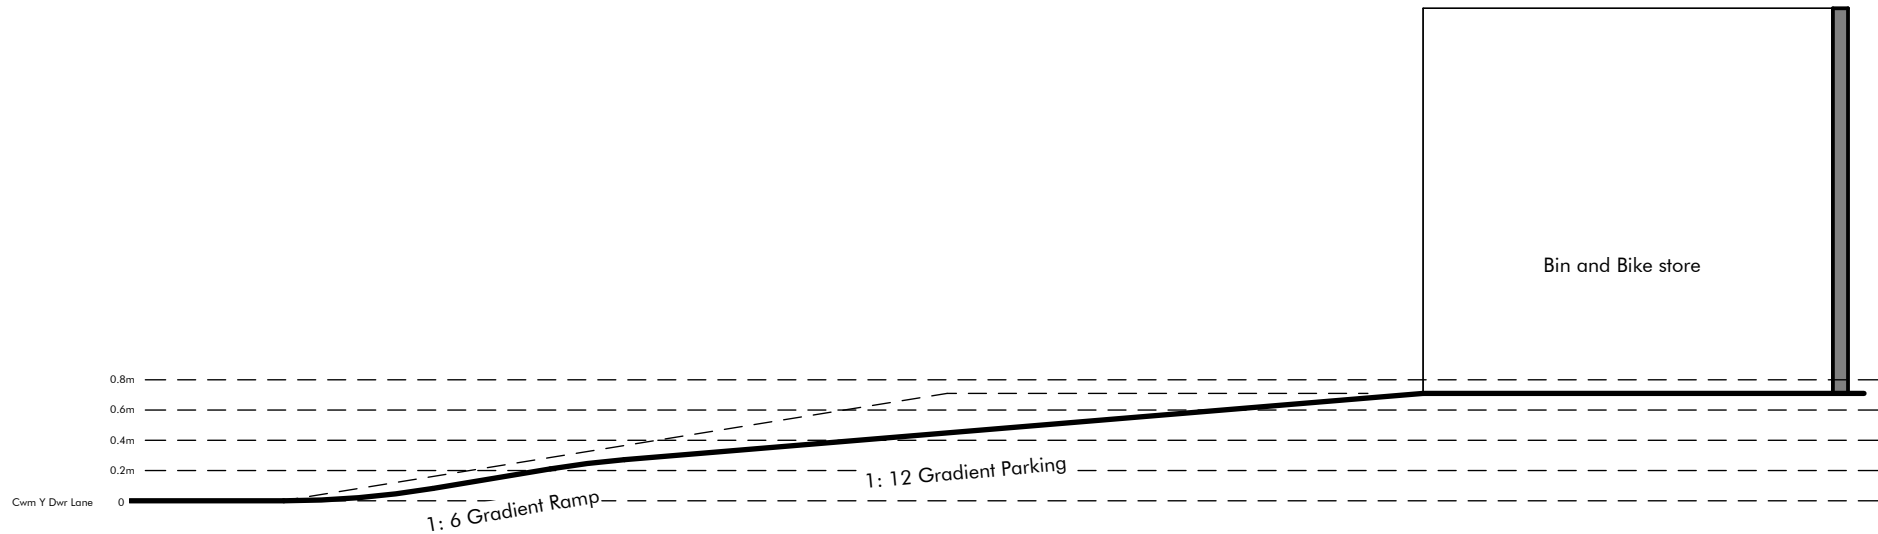

|   |       |                       |     |          |                                                               |  |  |
|---|-------|-----------------------|-----|----------|---------------------------------------------------------------|--|--|
| <div><div>darkinarchitects</div><div>drawing on experience</div><div>www.darkinarchitects.com</div><div>CARDIFF02922744 005</div><div>LLANELLI 01554 778 730</div><div>NEATH01639 505 566</div><div>info@darkinarchitects.com</div><div>RIBAChartered Practice</div></div>   | NOTES |                       |     |          | CLIENTHarry Turner                                            |  |  |
|   |       |                       |     |          | PROJECTChange of Use                                          |  |  |
|   |       |                       |     |          | PROJECT ADDRESS78 Neath Road<br>Briton Ferry<br>SA11 2YR      |  |  |
|   |       |                       |     |          | DRAWING TITLE: Parking Section                                |  |  |
|   | No.   | Description           | By  | Date     | DRAWN BYCHECKED BY© Copyright<br>DKCTOMDarkin Architects 2022 |  |  |
|   | A     | Ramp Gradient Amended | DKC | 23/12/22 |                                                               |  |  |
|   | B     | Amendments            | NCR | 06/01/23 | PROJECT REFSCALEPAPER<br>RC2331 : 50SIZE<br>A4                |  |  |
|   | C     | Parking Amended       | NCR | 25/01/23 |                                                               |  |  |
|   |       |                       |     |          | DRAWINGREVISIONDATE<br>402C21/12/22                           |  |  |
|   |       |                       |     |          |                                                               |  |  |
|   |       |                       |     |          |                                                               |  |  |
| THIS DRAWING IS THE COPYRIGHT OF DARKIN ARCHITECTS AND MAY NOT BE COPIED, ALTERED OR REPRODUCED IN ANY FORM OR PASSED TO A THIRD PARTY WITHOUT THEIR CONSENT. DIMENSIONS MUST BE CHECKED AND VERIFIED ON SITE AND ANY DISCREPANCIES SHOULD BE REPORTED TO THE ARCHITECT. THIS DRAWING MUST NOT BE SCALED AND SHOULD BE READ IN CONJUNCTION WITH ALL OTHER CONSULTANT'S DRAWINGS. IF IN DOUBT ASK FOR CONFIRMATION. |       |                       |     |          |                                                               |  |  |