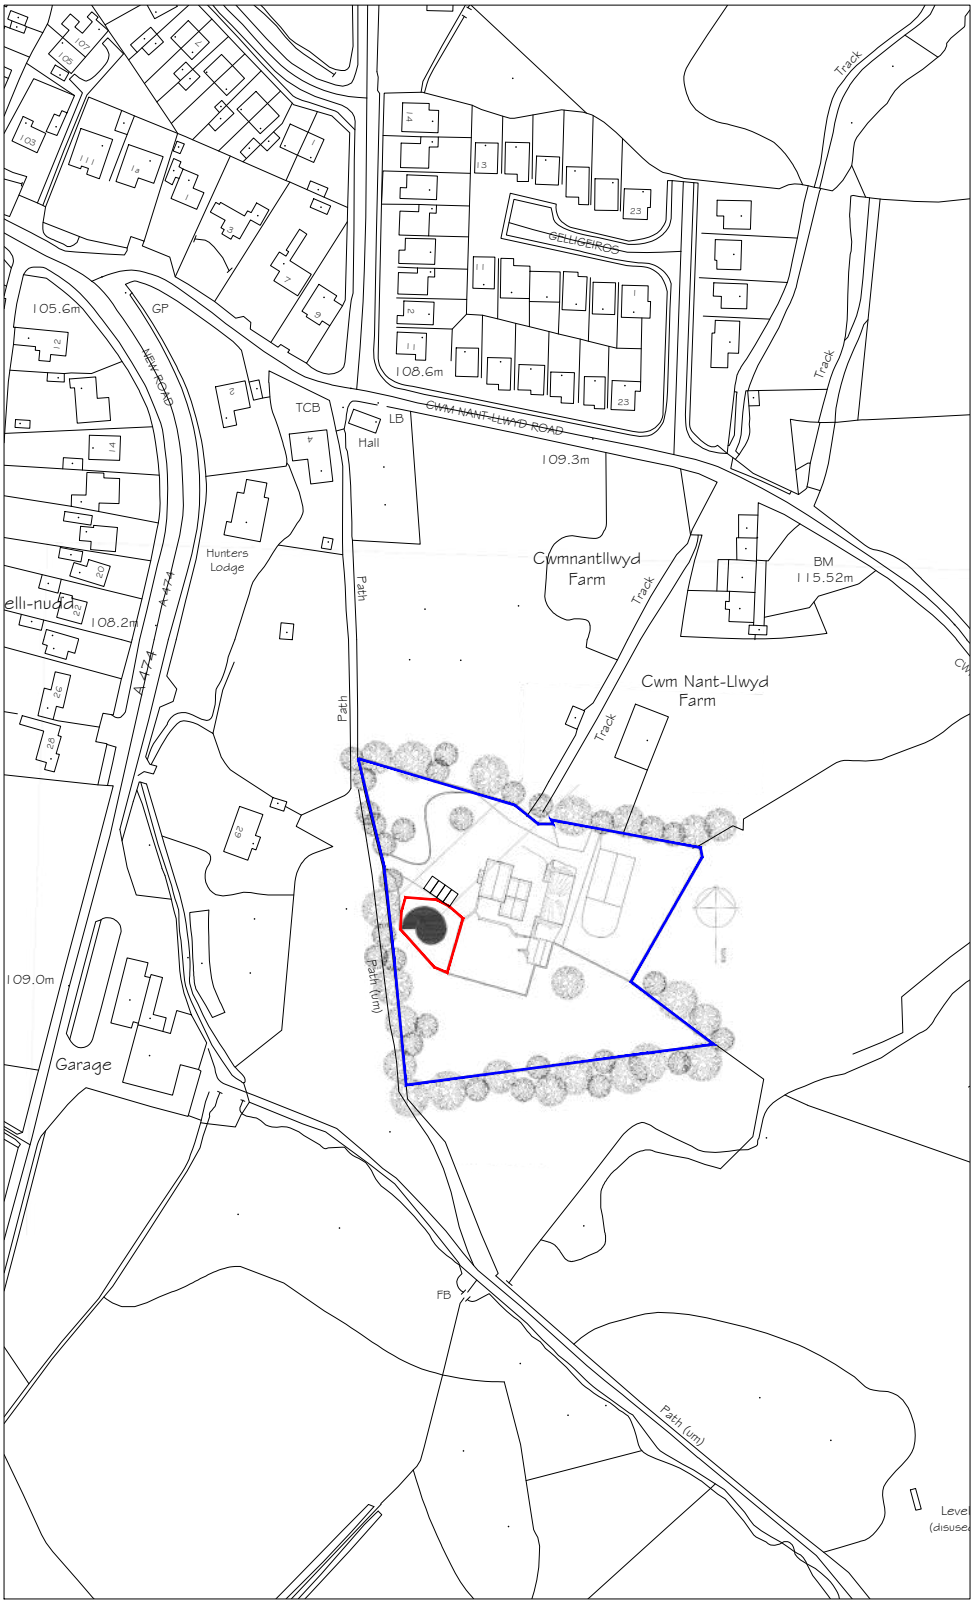
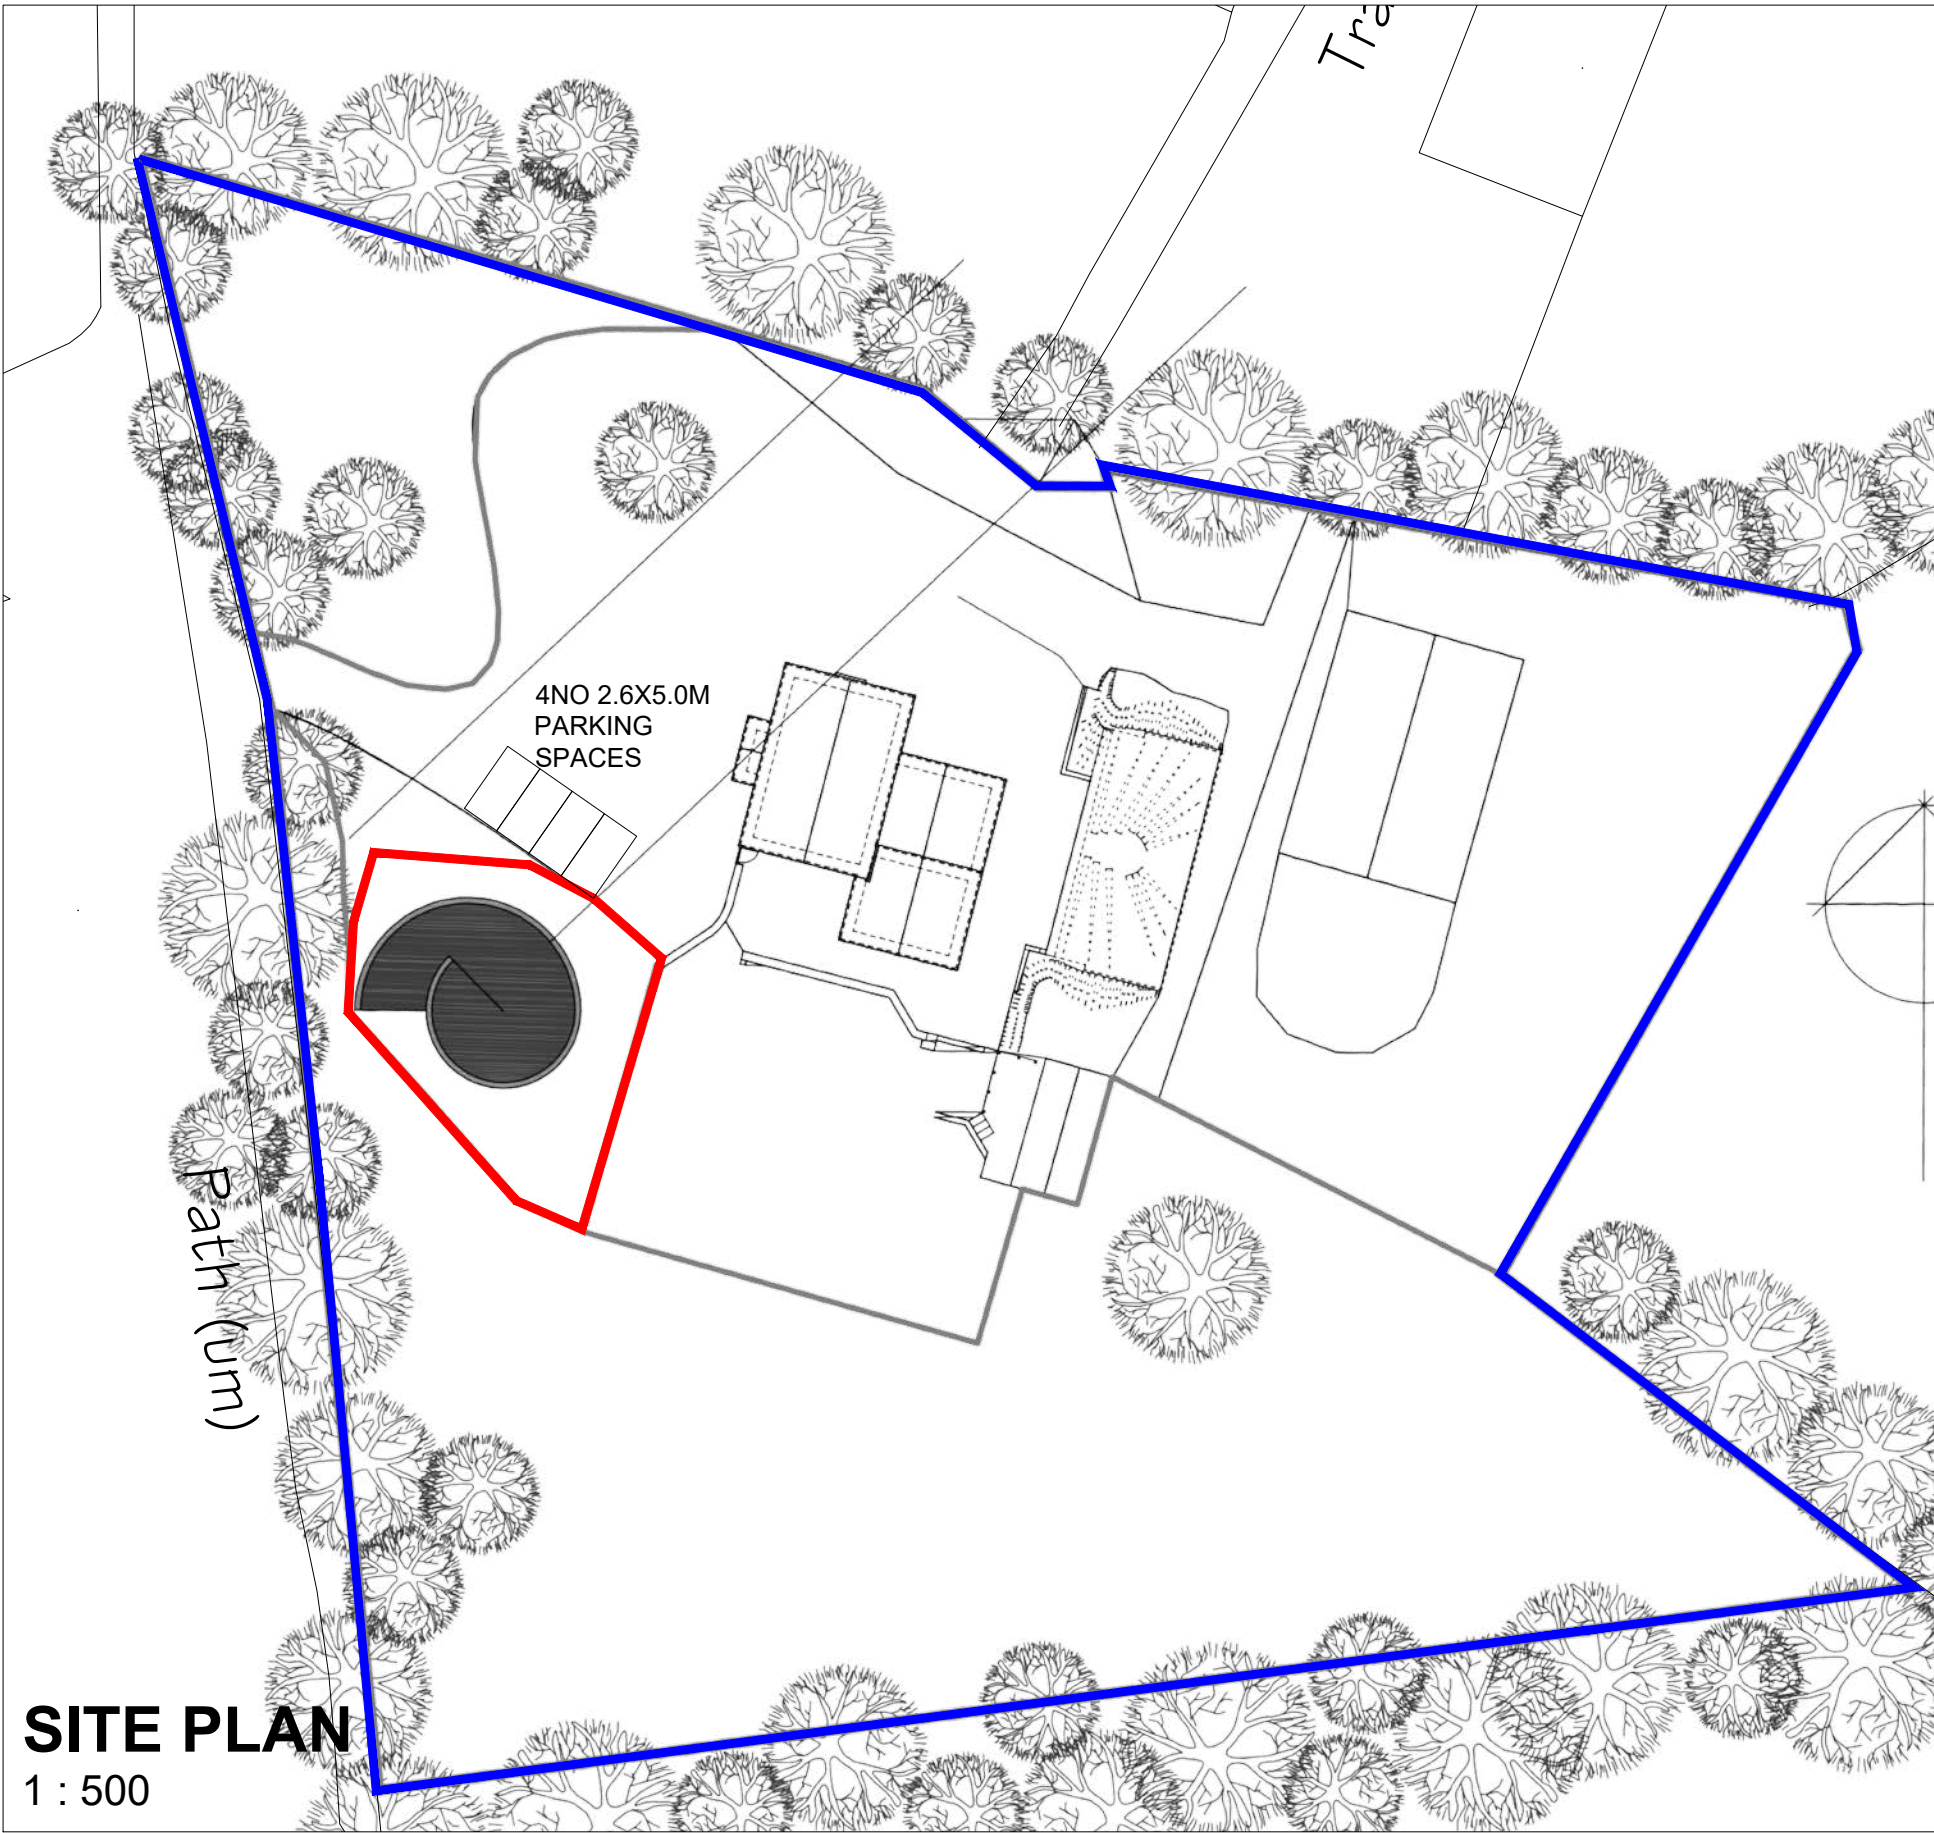


Project:  
**Mr M Davies**  
Llety'r Goff Farm, Rhos

Title:  
**SITE & LOCATION PLAN**

|                |                |                        |
|----------------|----------------|------------------------|
| Project number | Project Number | <b>A3 - A100</b> Rev A |
| Date           | 16/3/2023      |                        |
| Drawn by       | JM             |                        |
| Checked by     | Checker        |                        |
| Scale          |                | As indicated           |