


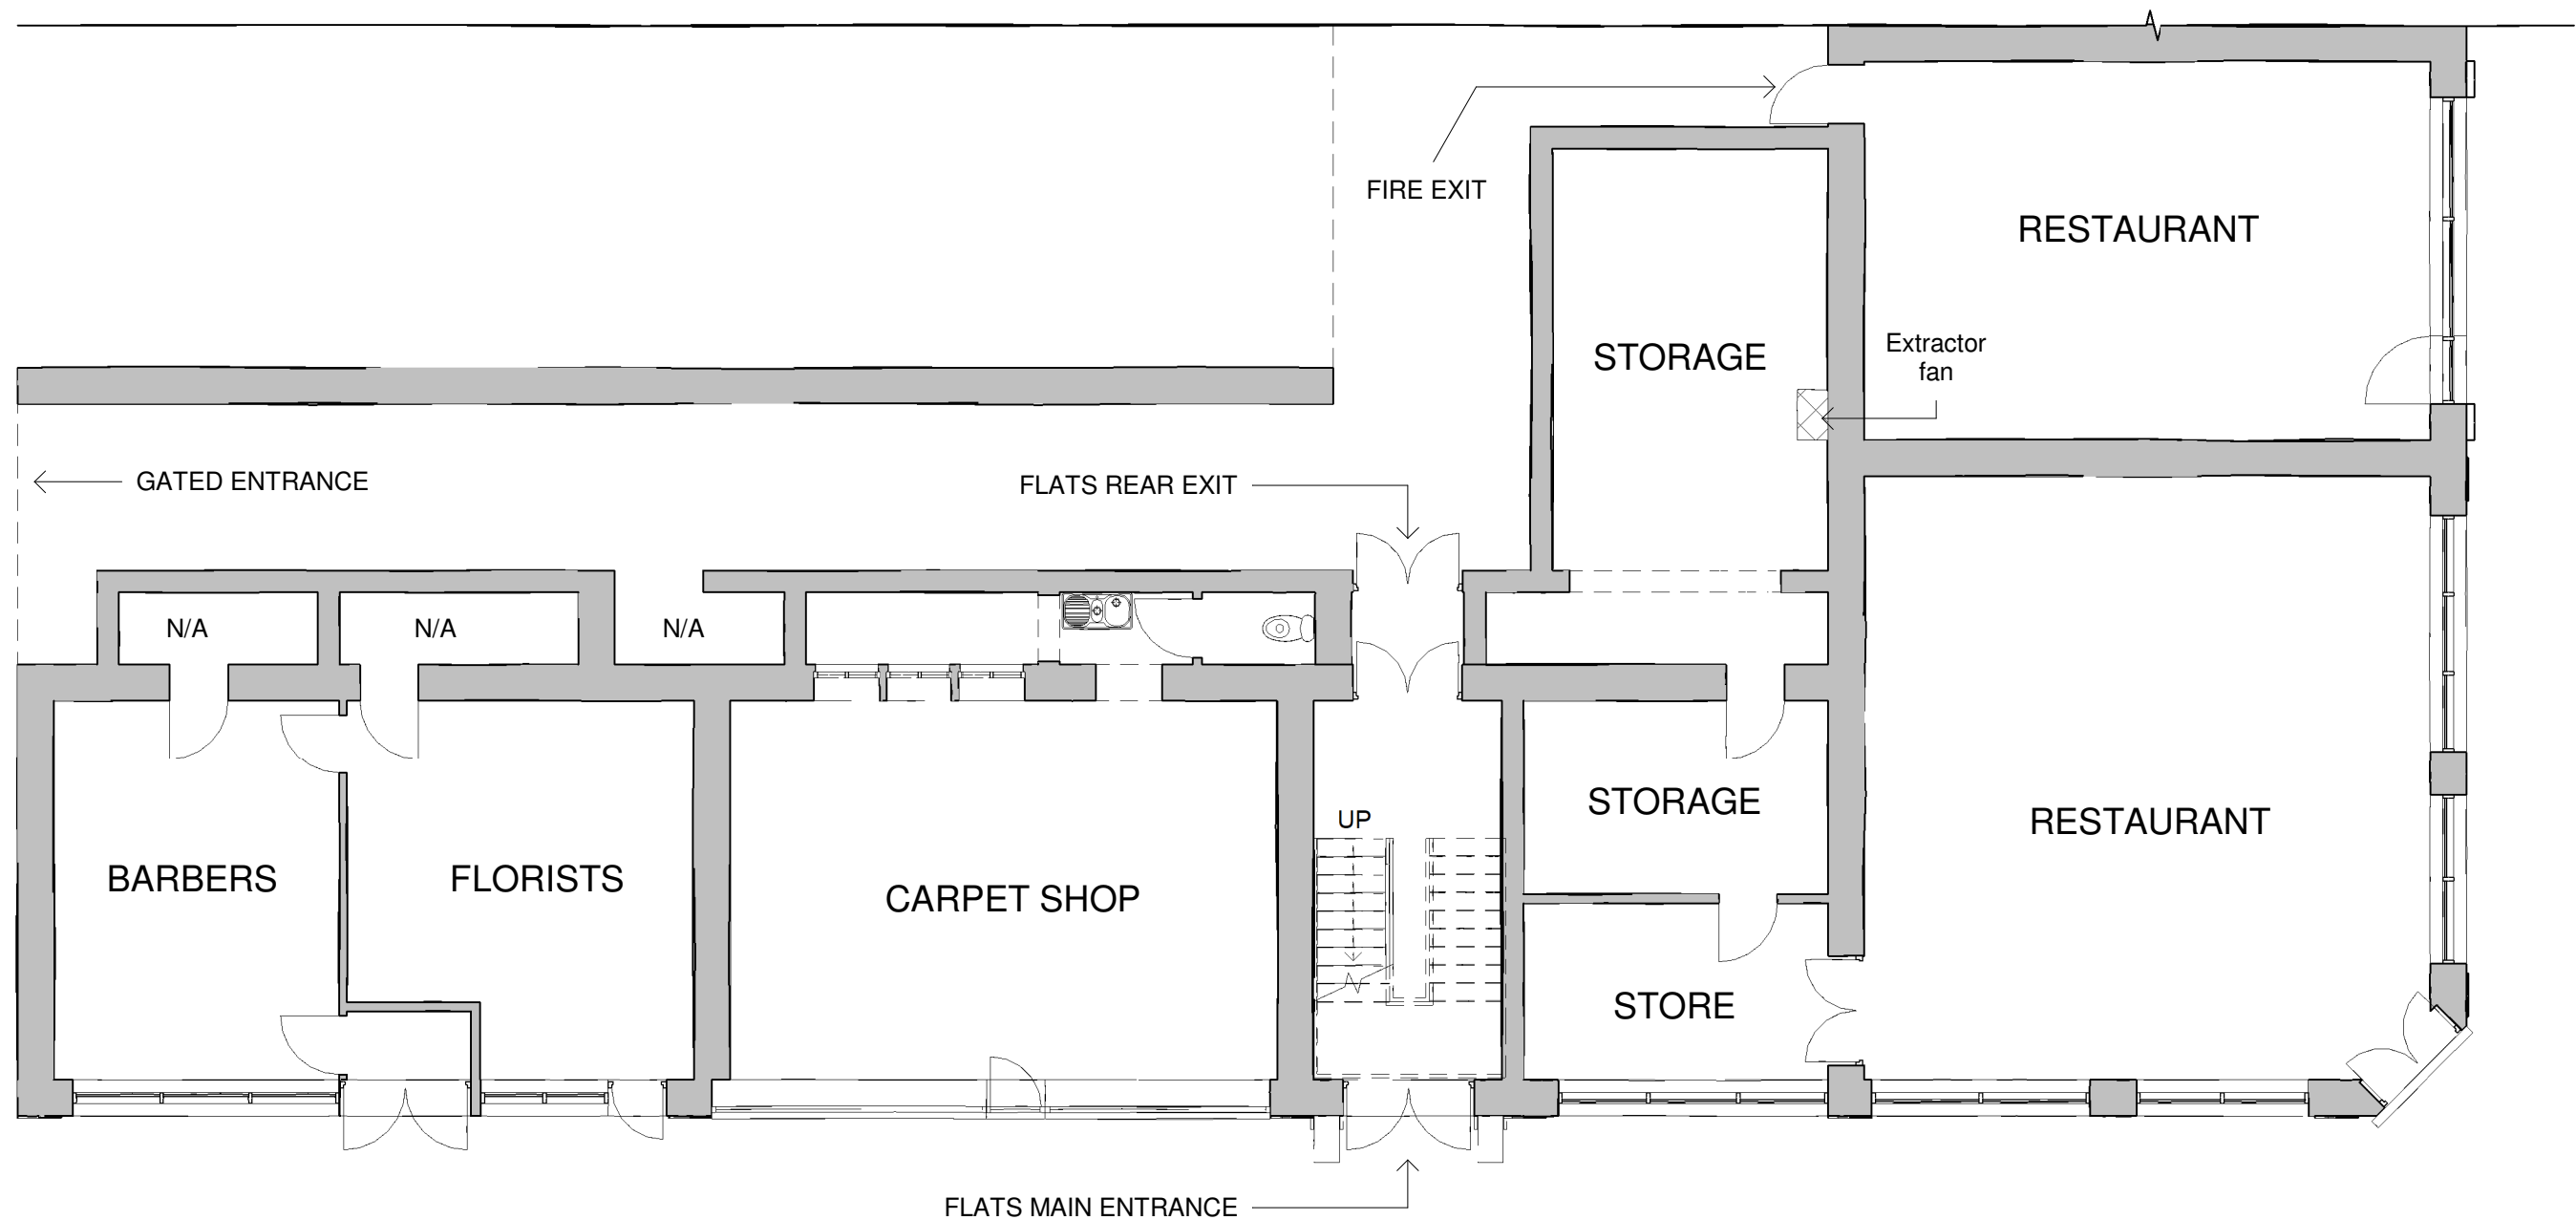

Existing GF
1 : 100

	No.	Description	Date	 www.ccs-solutions.co.uk				PROJECT		CLIENT			
								Commercial Buildings, Beverley St		Mr Taranjit Tal			
				CODE	STATUS	SUITABILITY DESCRIPTION	PURPOSE OF ISSUE	SHEET	Date 26/06/2022		Project number 26062022	Scale (@ A3) 1 : 100	
									Drawn by CCS		DRWAING NUMBER		REV
									Checked by Client		A301		A