


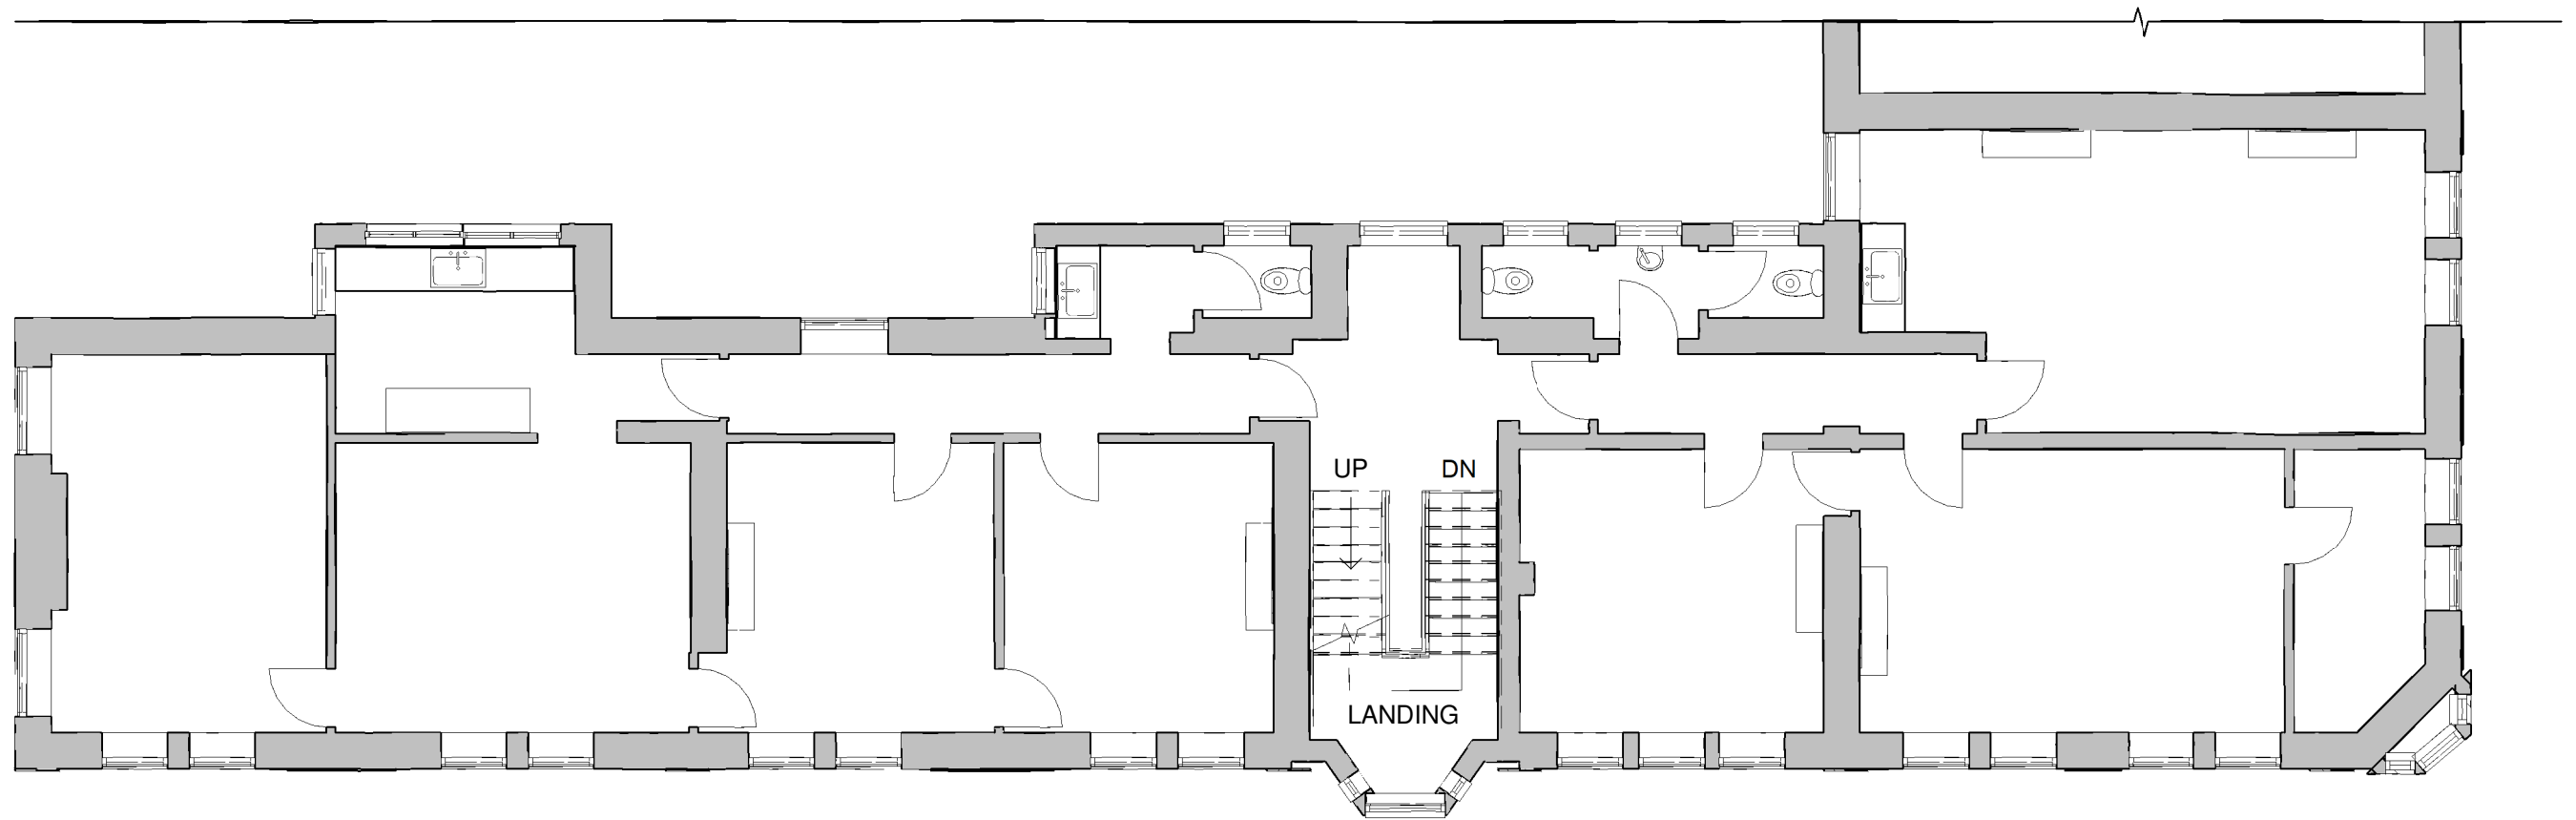

Existing 1st F
1 : 100

	No.	Description	Date	 www.ccs-solutions.co.uk				PROJECT		CLIENT					
								Commercial Buildings, Beverley St		Mr Taranjit Tal					
								Date		Project number		Scale (@ A3)			
								26/06/2022		26062022		1 : 100			
								SHEET		Drawn by		DRWAING NUMBER		REV	
								Existing 1st Floor		CCS		A302		A	
										Checked by					
										Client					