


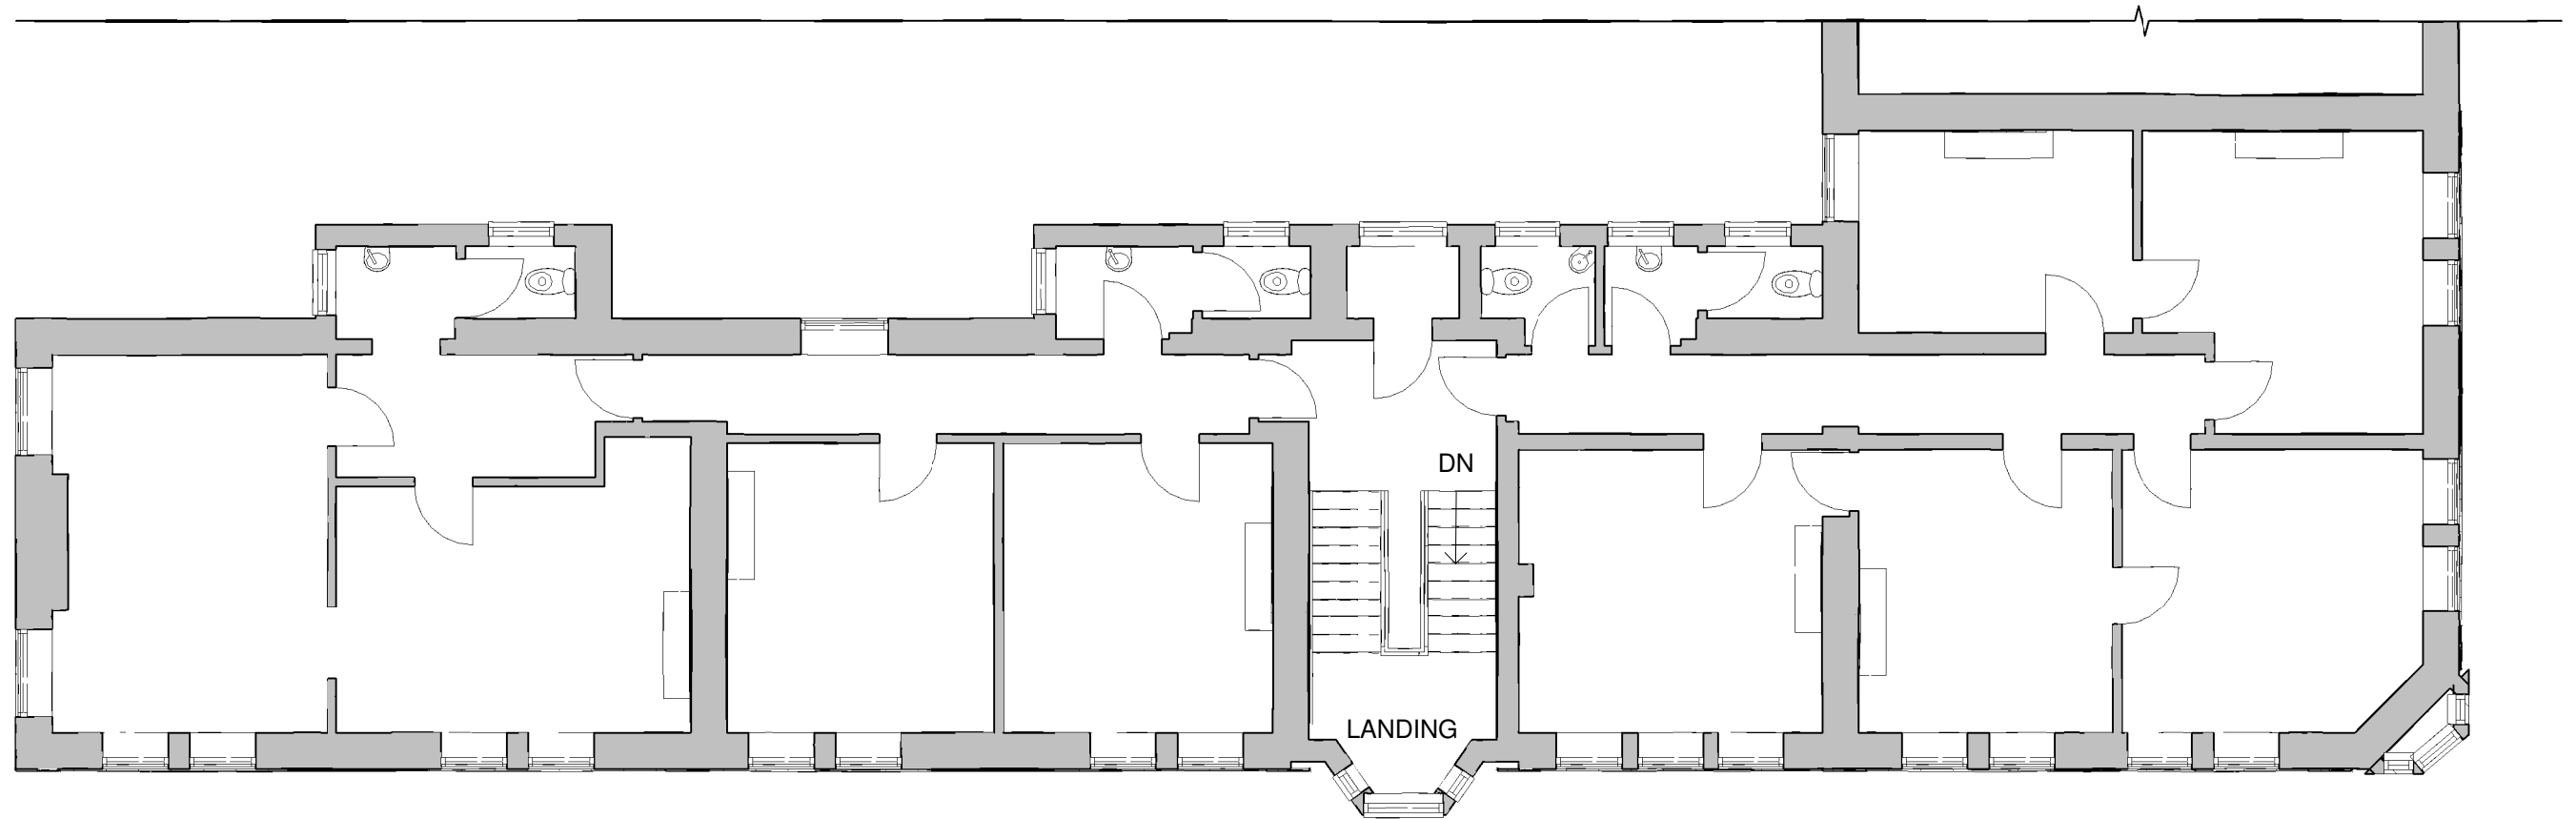

Existing 2nd F

1 : 100

	No.	Description	Date	 www.ccs-solutions.co.uk				PROJECT		CLIENT Mr Taranjit Tal						
								Commercial Buildings, Beverley St								
								SHEET		Date 26/06/2022	Project number 26062022	Scale (@ A3) 1 : 100				
				CODE	STATUS	SUITABILITY DESCRIPTION	PURPOSE OF ISSUE	Existing 2nd Floor		Drawn by CCS	DRWAING NUMBER A303		REV A			
										Checked by Client						