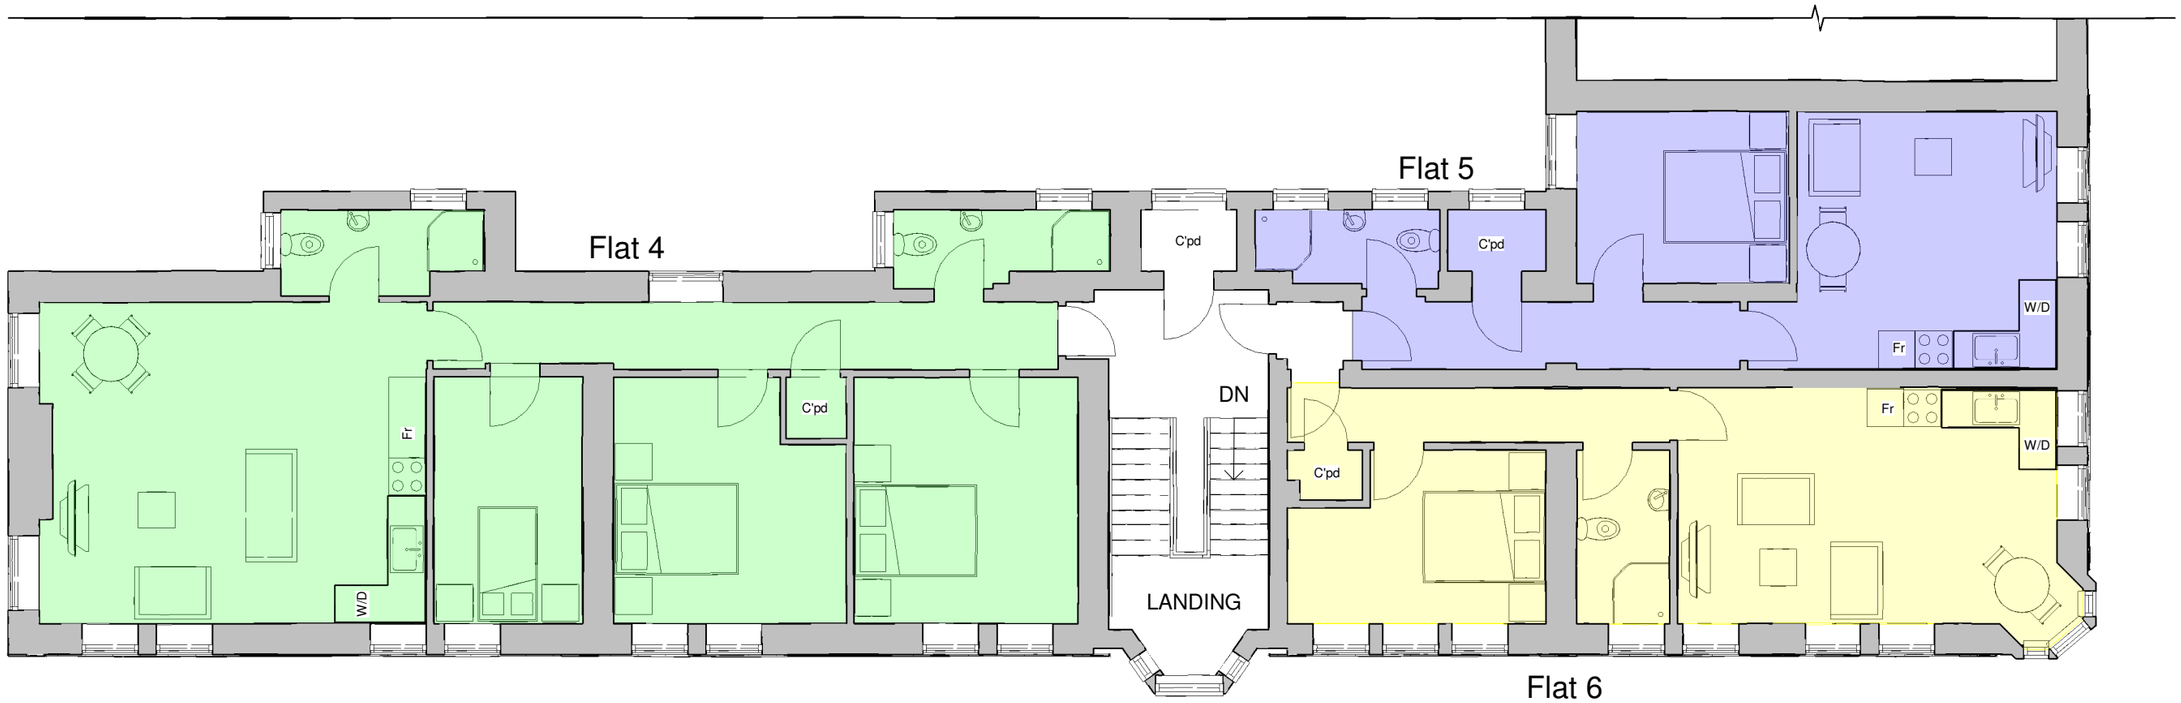


Proposed 2nd F

1 : 100

No.	Description	Date

www.ccs-solutions.co.uk

CODE	STATUS	SUITABILITY DESCRIPTION	PURPOSE OF ISSUE

PROJECT
Commercial Buildings, Beverley St

SHEET
Proposed 2nd Floor

CLIENT
Mr Taranjit Tal

Date	Project number	Scale (@ A3)
26/06/2022	26062022	1 : 100

Drawn by	DRWAING NUMBER	REV
CCS	A309	A

Checked by
Client

28/02/2023 14:33:30