


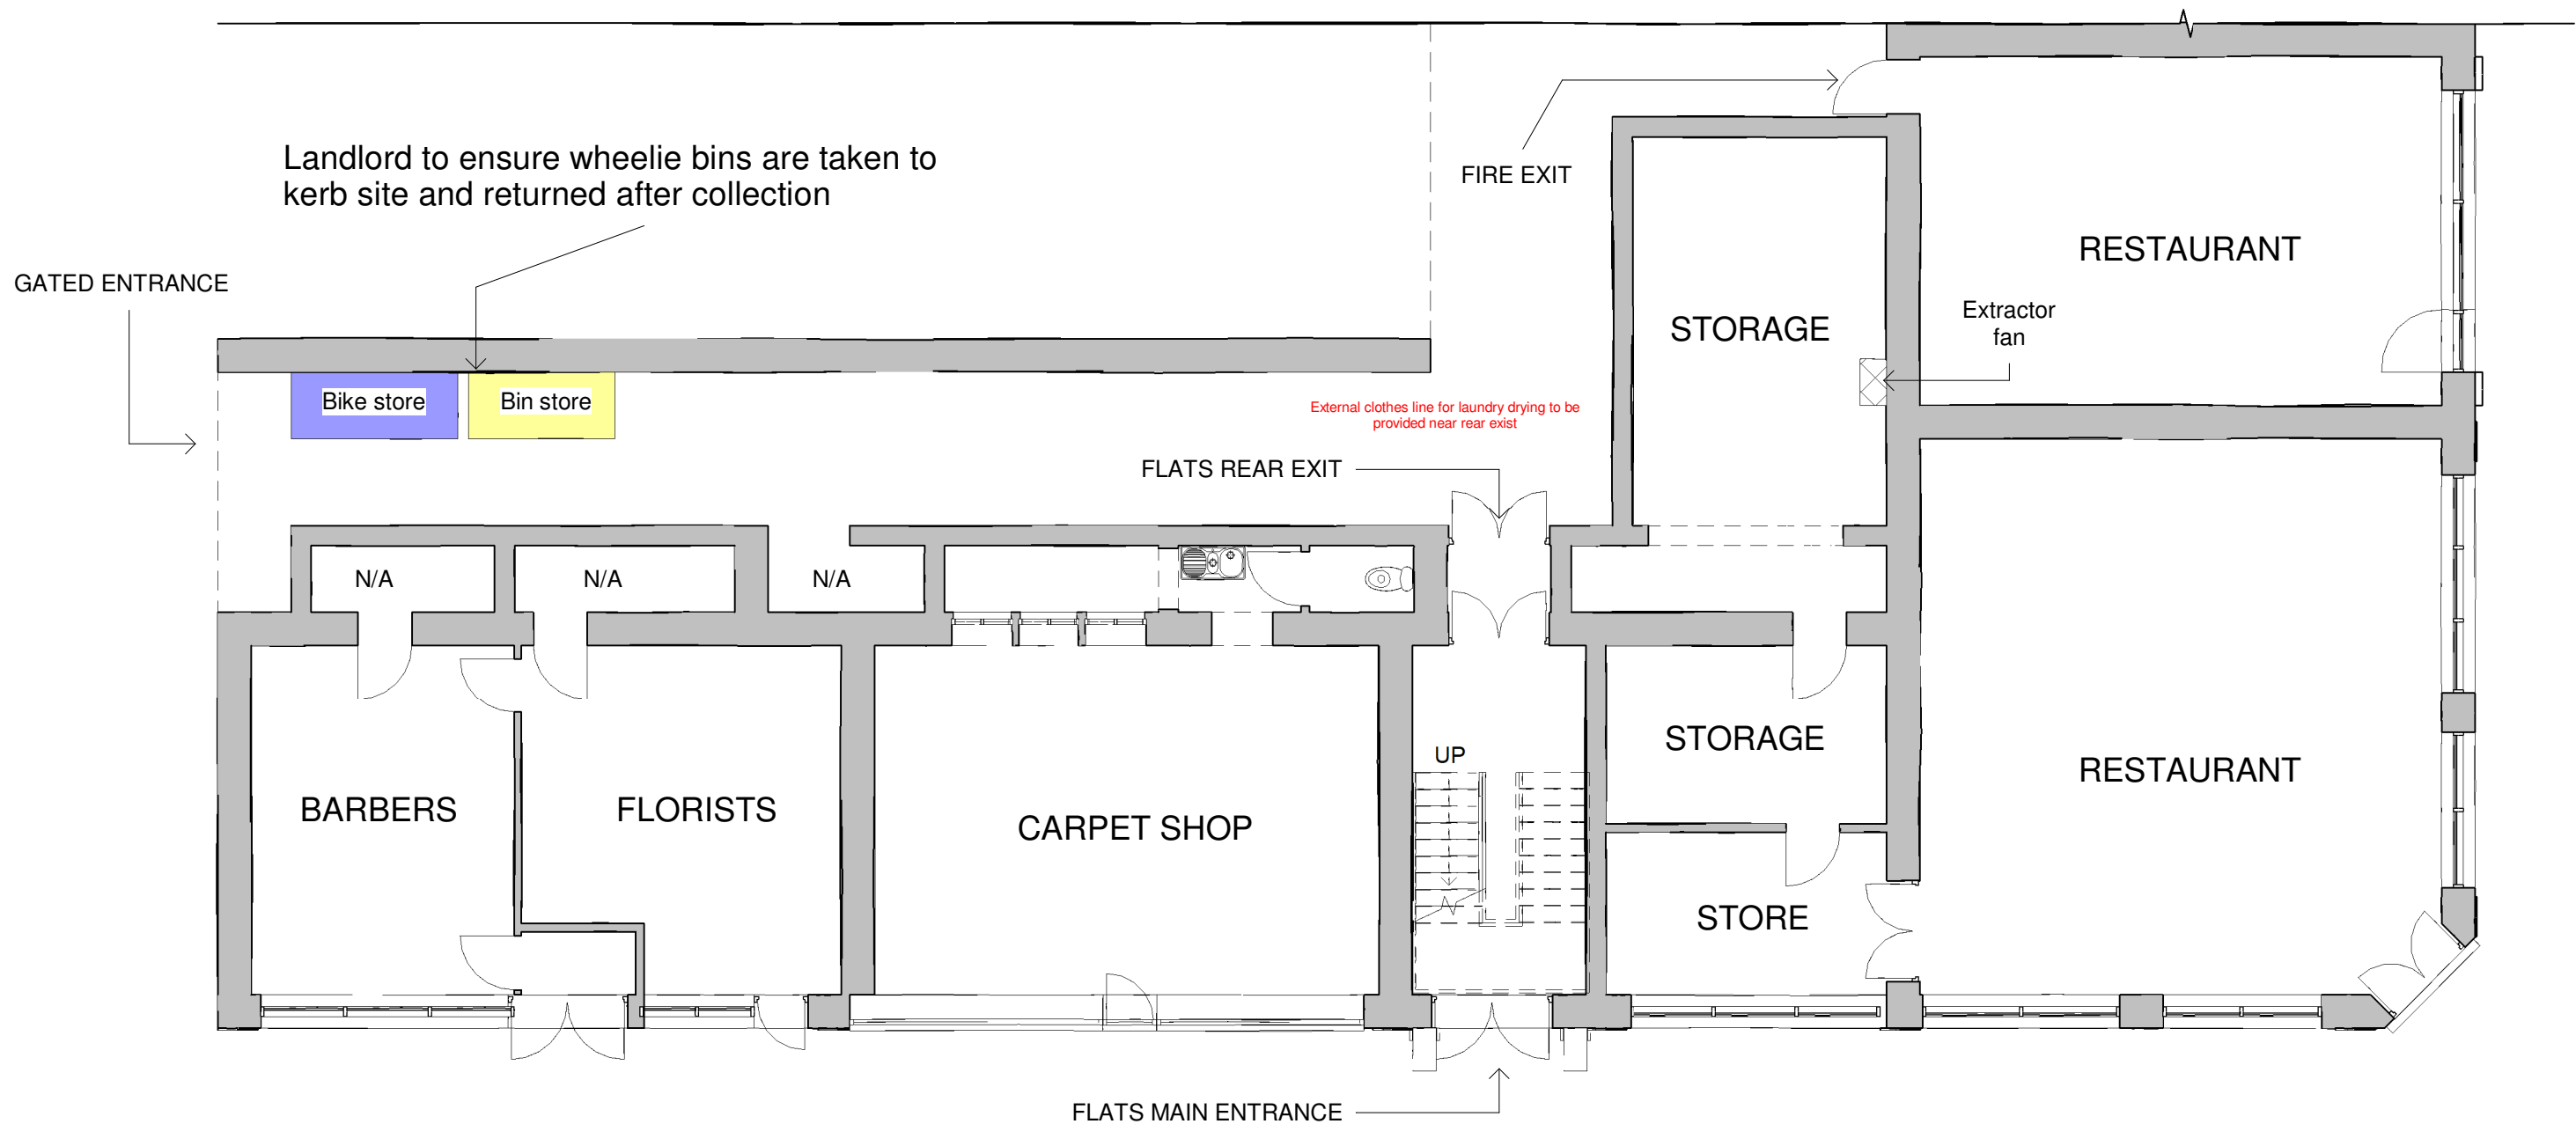

Proposed GF
1 : 100

	No.	Description	Date	 www.ccs-solutions.co.uk				PROJECT Commercial Buildings, Beverley St		CLIENT Mr Taranjit Tal		
								SHEET Proposed GF		Date 26/06/2022	Project number 26062022	Scale (@ A3) 1 : 100
				CODE	STATUS	SUITABILITY DESCRIPTION	PURPOSE OF ISSUE	Drawn by CCS	DRWAING NUMBER		REV	
								Checked by Client	A307		A	