


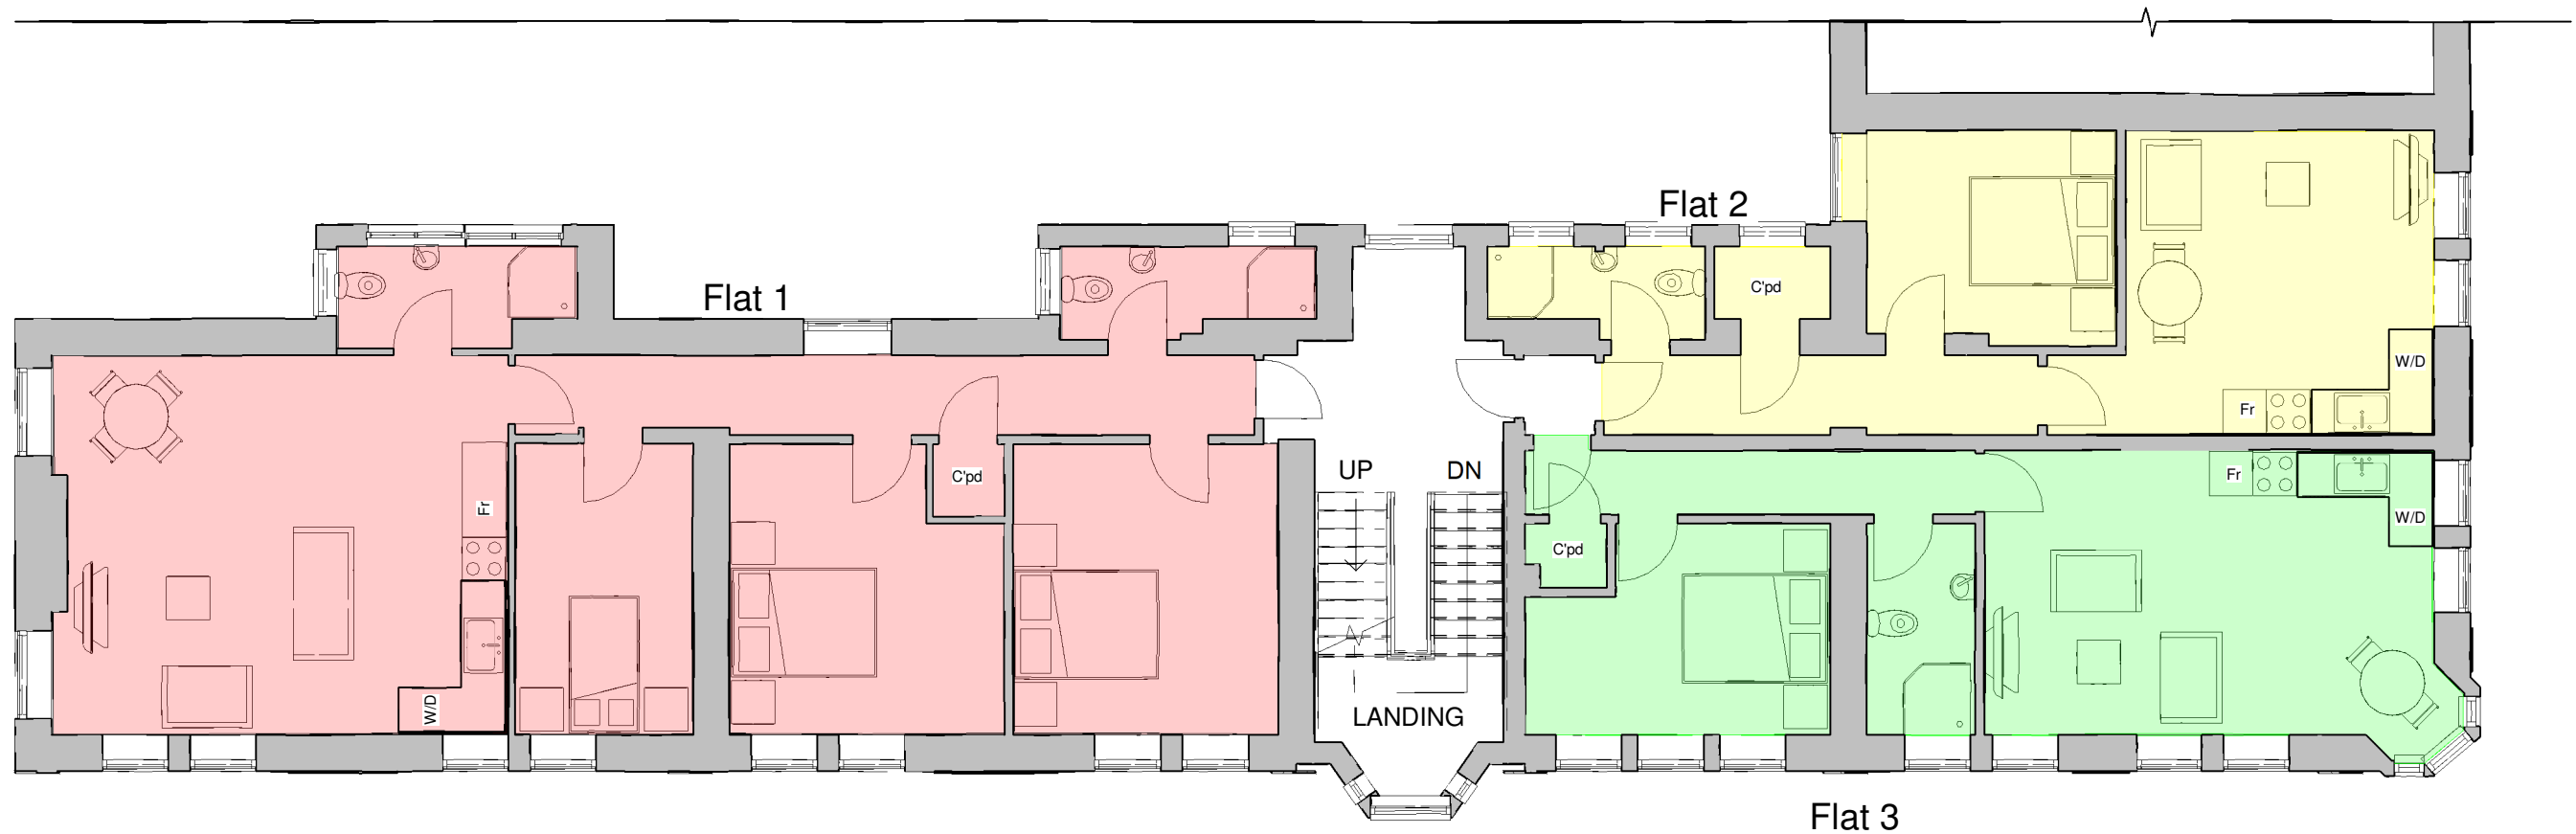

Proposed 1st F

1 : 100

	No.	Description	Date	 www.ccs-solutions.co.uk				PROJECT		CLIENT			
								Commercial Buildings, Beverley St		Mr Taranjit Tal			
				CODE	STATUS	SUITABILITY DESCRIPTION	PURPOSE OF ISSUE	SHEET	Proposed 1st Floor	Date	Project number	Scale (@ A3)	
										26/06/2022	26062022	1 : 100	
										Drawn by	DRWAING NUMBER		REV
										CCS			
										Checked by	A308	A	
										Client			