


Superseded

Rev		Description		Project:		68 Crymlyn Parc, Skewen, Neath SA10 6DG		Description:		Existing & Proposed Block Plans	
Date		Drawn		March 2023		Drawn:		Checked:		Scale: 1:100	
Date		Checked								Drawing No:	
										03	

PROPOSED BLOCK PLAN (SCALE 1:100)

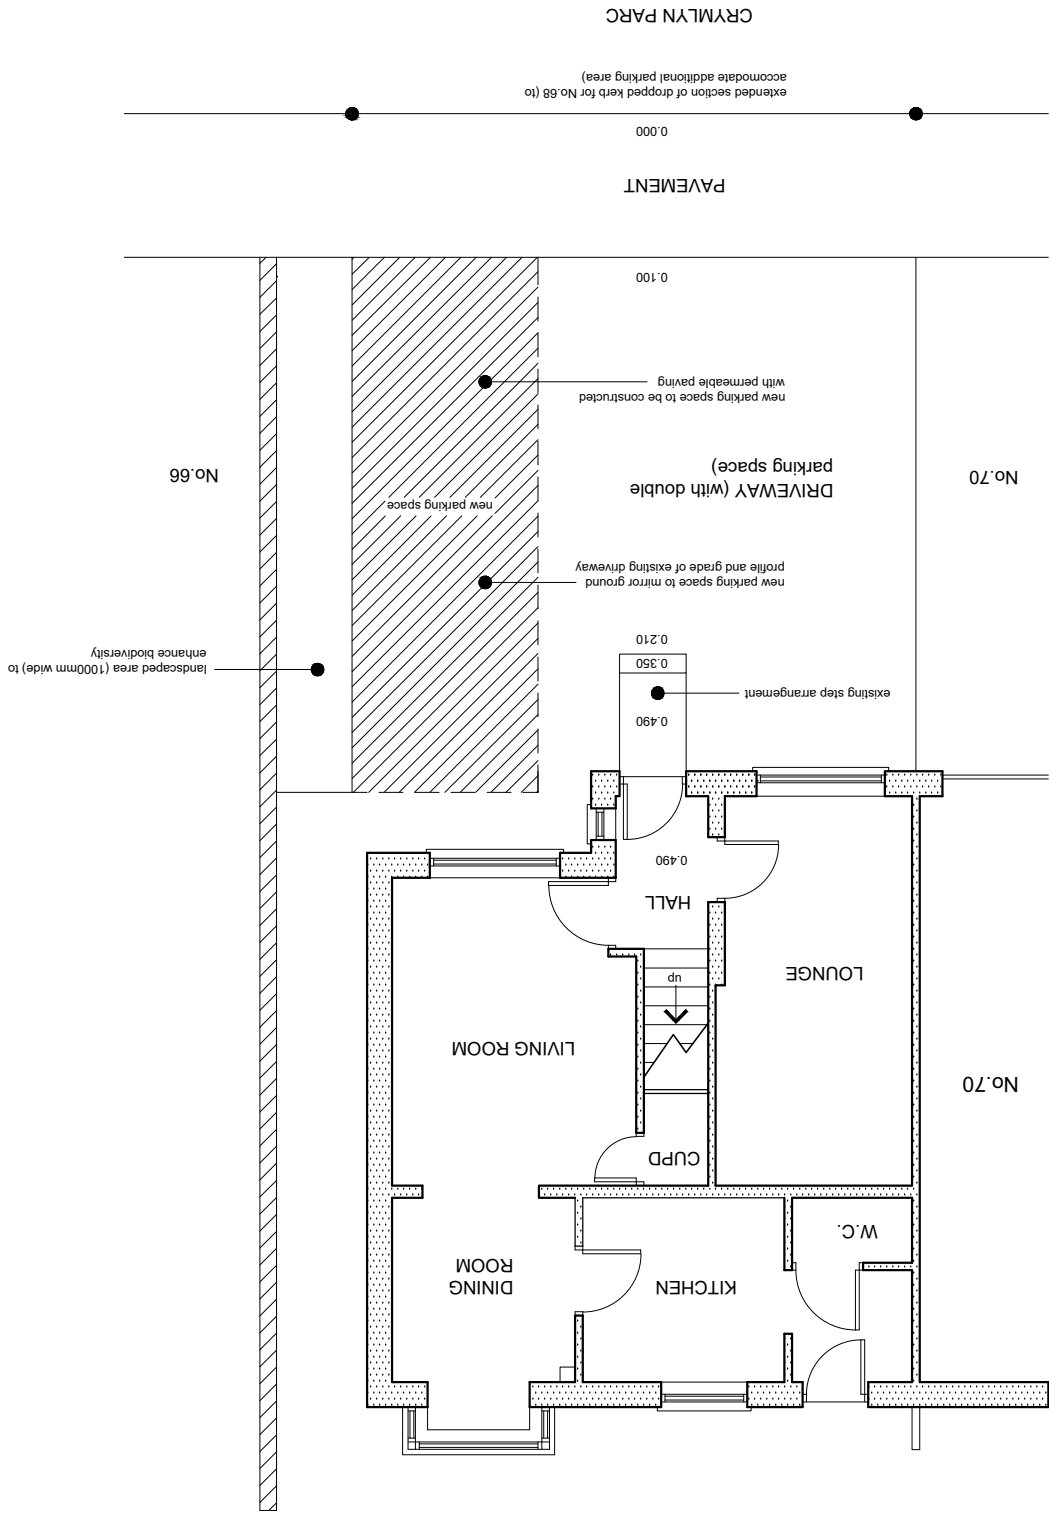

EXISTING BLOCK PLAN (SCALE 1:100)

