


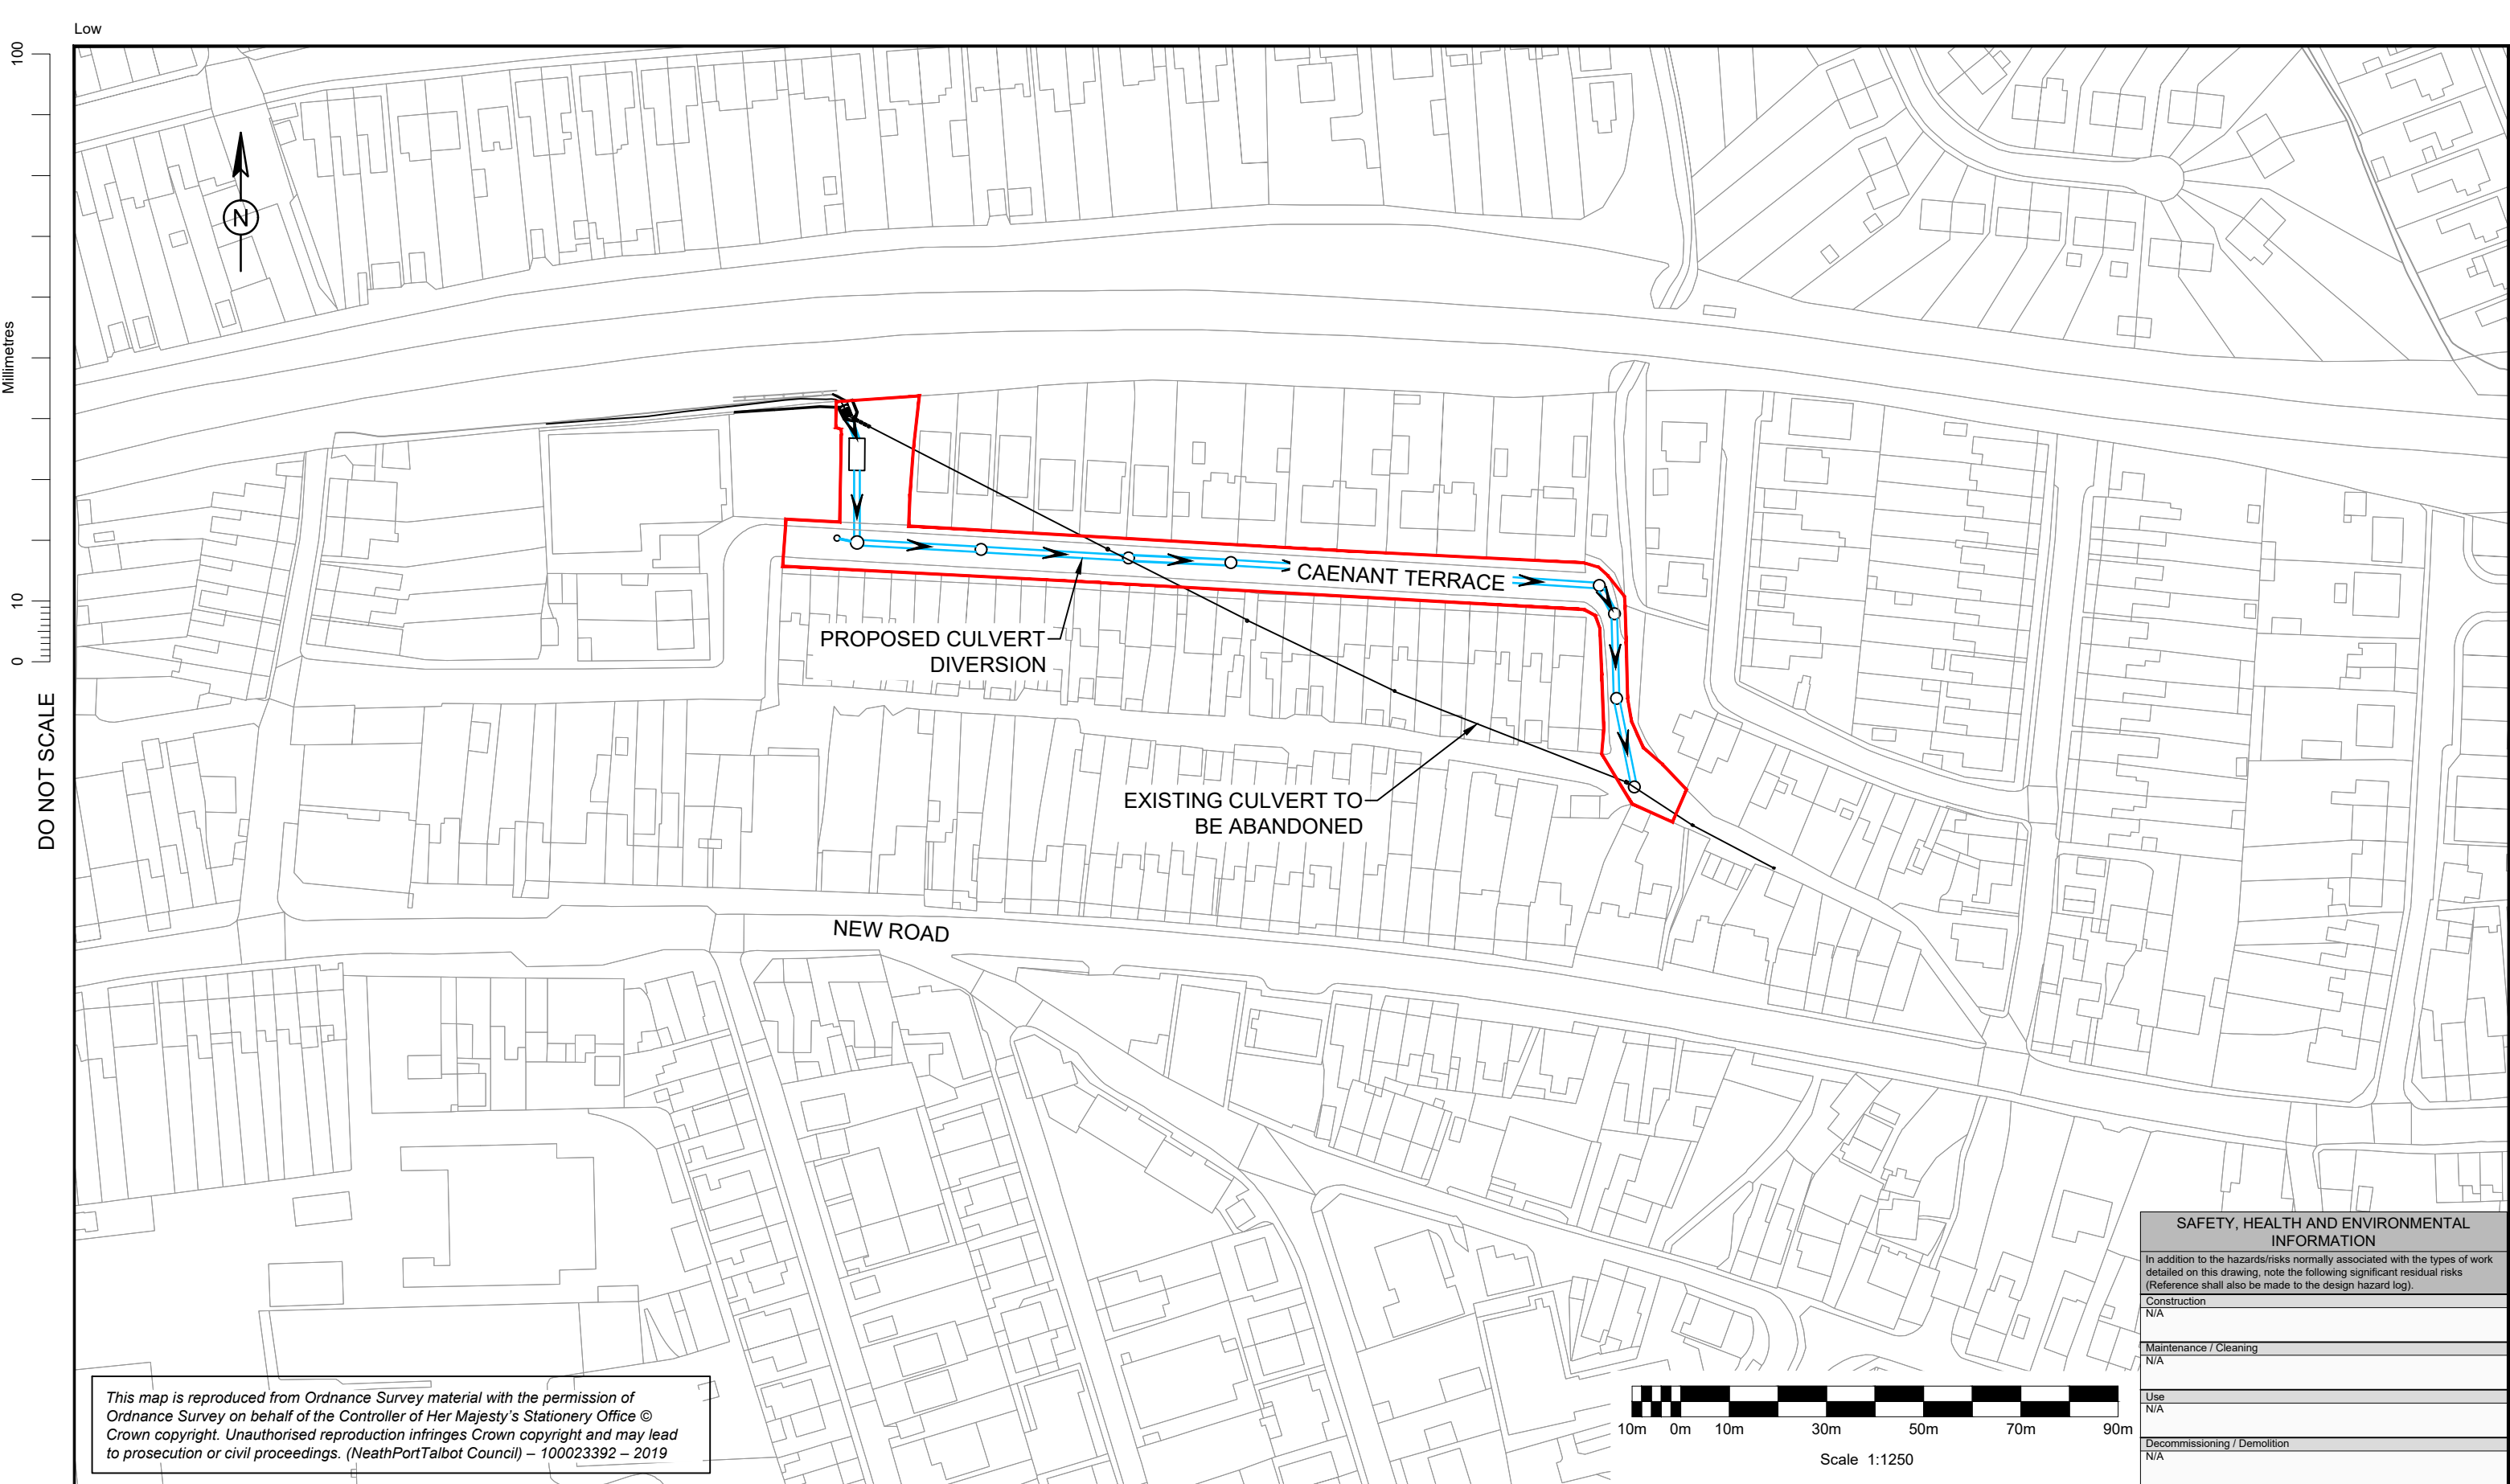

LEGEND

 SITE BOUNDARY

Description						
Status	Revision	Drawn	Checked	Reviewed	Authorised	Issue Date
Description						
Status	Revision	Drawn	Checked	Reviewed	Authorised	Issue Date
Drawing Suitability	Status
	S0
 West Glamorgan House 12 Orchard Street Swansea West Glamorgan SA1 5AD Tel: +44 (0)1792 641172 Fax: +44 (0)1792 472019 www.atkinsglobal.com	
Client	
 NEATH PORT TALBOT COUNTY BOROUGH COUNCIL	

Project Title	CAENANT TERRACE
Drawing Title	SITE LOCATION PLAN
Drawing Number	NE04_001
Project	- ATK - LLO -
Location	SWMWREC - DR - LP - 000001
Original Size	A3
Scale	1:1250
Project Ref. No.	5192784
Sheet	1 of 1
Rev.	