
NO.	NOTES
1	All dimensions in millimetres unless otherwise stated.
2	Do not scale off drawing.All dimensions to be checked on site by contractor.
3	Drawings to be used for purposes of Planning Application only.
4	These are not Construction Drawings.
5	The contractor is to set out, check and co-ordinate all dimensions on site during the course of works.

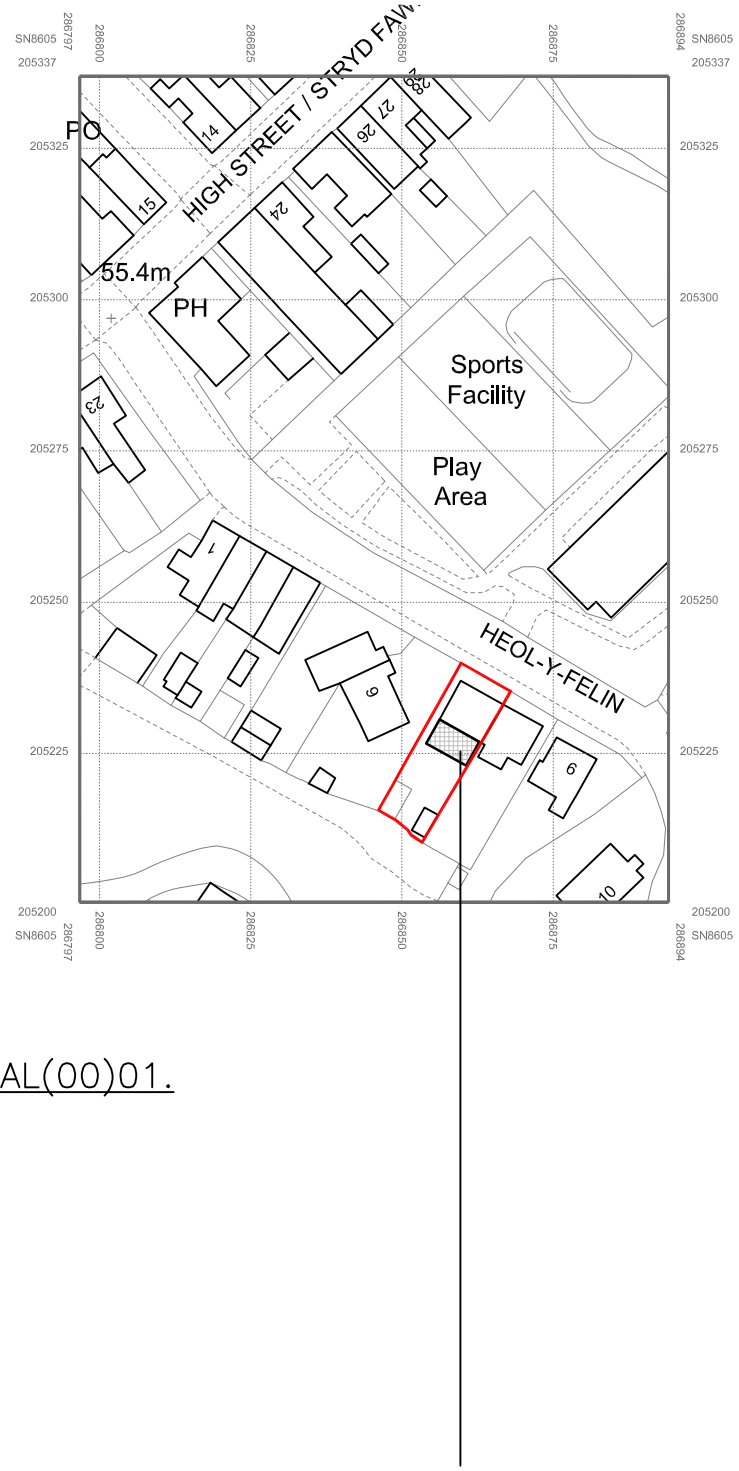

DRAWING NUMBER; 2306 – AL(00)01.

N

PROPOSED EXTENSION SHOWN HATCHED.

SITE BOUNDARY SHOWN IN RED

0 25000

SCALE 1:500

BLOCK PLAN – SCALE 1:500

0m 10m 20m 30m 40m 50m

Scale Bar - 1:1250

LOCATION PLAN – SCALE 1:250



Matt John
MSc Regeneration
BSc City and Regional Planning
RTPI Accredited Degrees

LABC Registered Partner Authority Scheme

REVISIONS :
A. 26/02/23 COMPLETED. KNJ
B. 16/03/23 ADJUSTED. KNJ
C. 20/03/23 ADJUSTED. KNJ

SHEET TITLE: AS SHOWN.

PROJECT DESCRIPTION:
PROPOSED LOFT AND SINGLE STOREY REAR EXTENSION AT,7, HEOL Y FELIN, CWMGWRACH, SA11 5TB.
FOR MR AND MRS GRIFFITHS.

trum Planning Consultants

DATE: FEB. 23.

SCALE: AS SHOWN

SHEET: A-3