




Superseded

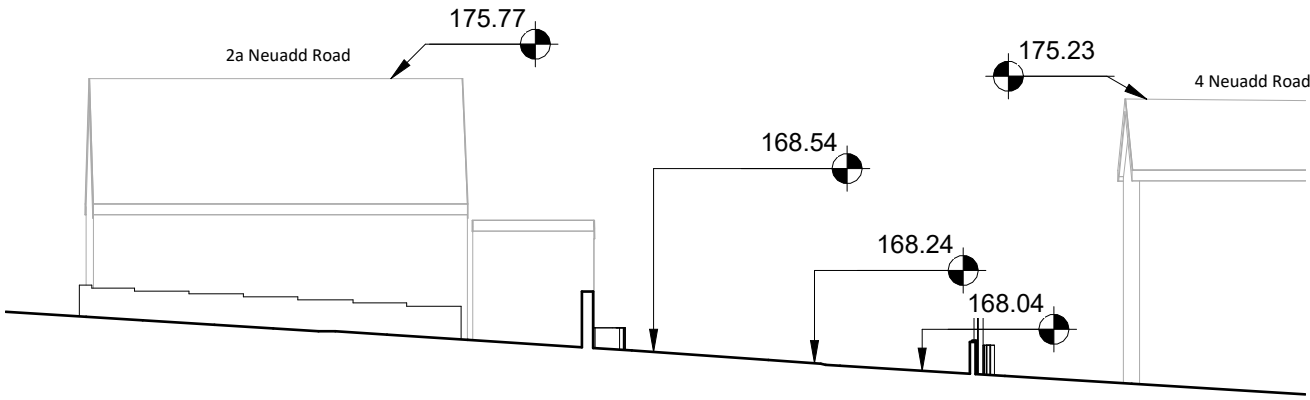


Existing Section A-a
1:200

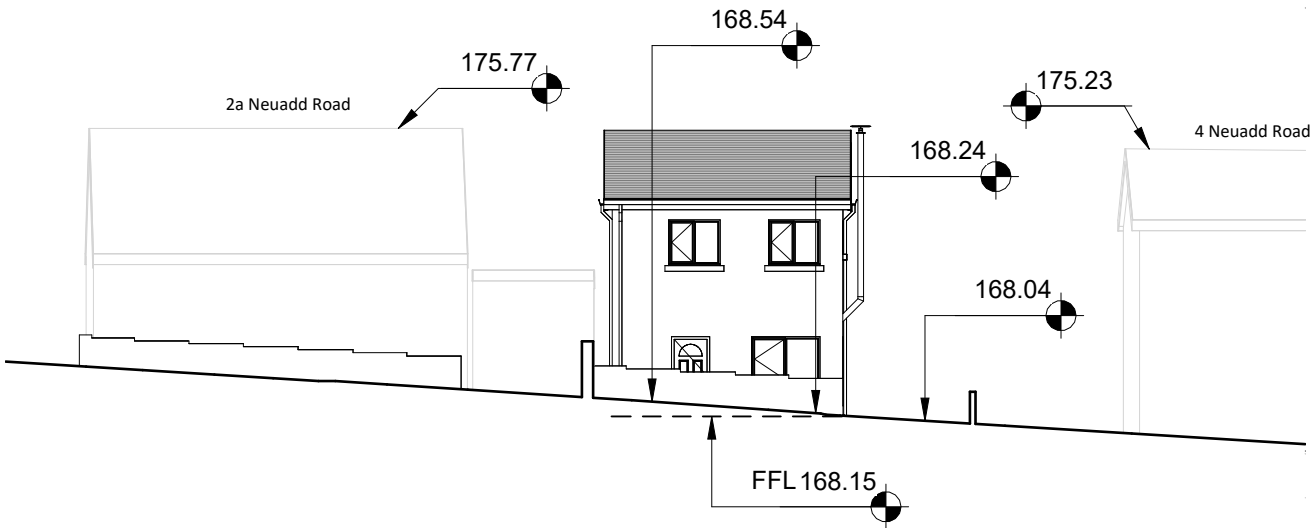

Proposed Section A-a
1:200

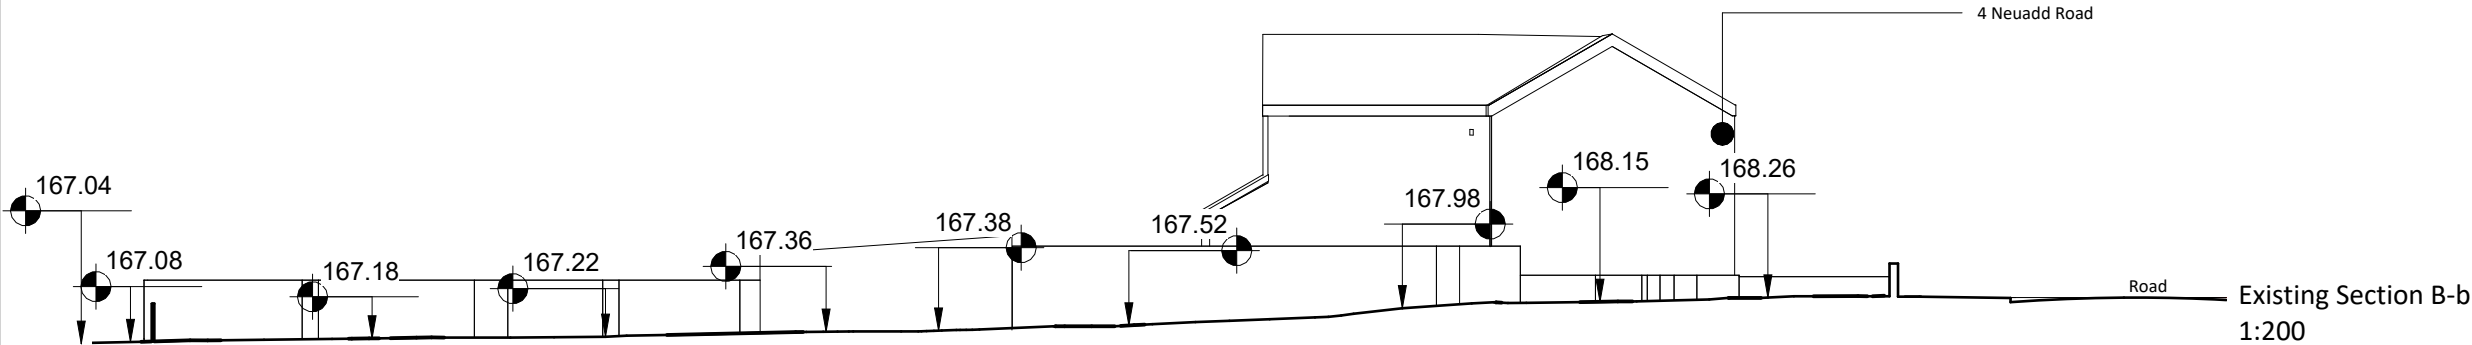

Existing Section B-b
1:200

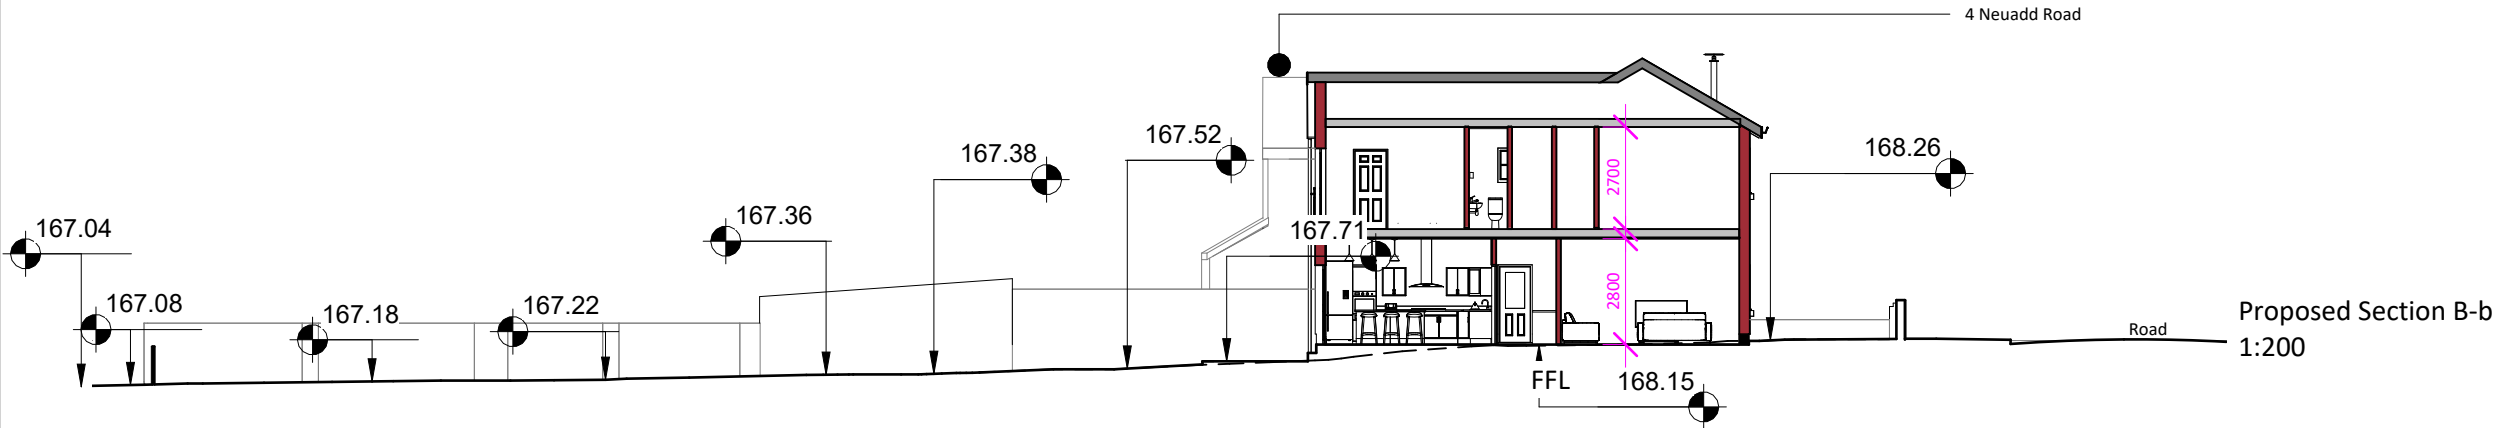

Proposed Section B-b
1:200

darkin
architects

drawing on
experience

www.darkinarchitects.com

CARDIFF 02921 197 196
LLANELLI 01554 778 730
NEATH 01639 383 000

info@darkinarchitects.com

RIBA



Chartered Practice

THIS DRAWING IS THE COPYRIGHT OF DARKIN ARCHITECTS AND MAY NOT BE COPIED, ALTERED OR REPRODUCED IN ANY FORM OR PASSED TO A THIRD PARTY WITHOUT THEIR CONSENT. DIMENSIONS MUST BE CHECKED AND VERIFIED ON SITE AND ANY DISCREPANCIES SHOULD BE REPORTED TO THE ARCHITECT. THIS DRAWING MUST NOT BE SCALED AND SHOULD BE READ IN CONJUNCTION WITH ALL OTHER CONSULTANT'S DRAWINGS. IF IN DOUBT ASK FOR CONFIRMATION.

No.	Description	By	Date
A	Adjustments of the sections + Amendments	NCR	19.01.23
B	Amendments	NCR	01.02.23
C	Amendments	NCR	15.03.23
D	Amendments	NCR	20.03.23

CLIENT

Lindsay Williams

PROJECT

Neuadd Road

PROJECT ADDRESS

Plot between 2a & 4 Neuadd Road
Gwaun Cae Gurwen
SA18 1UH

DRAWING TITLE

Existing and Proposed Sections

DRAWN BY	CHECKED BY	© Copyright Darkin Architects 2020
NCR	TOM	
PROJECT REF	SCALE	PAPER SIZE
NH364	1 : 200	A3
DRAWING	REVISION	DATE
401	D	12/05/22