

Superseded

Rev Status Date Check Description

Project

Harvey Crescent
Port Talbot
Coastal Housing Association

Title

Site Sections

Job No

Scale at A3

Classification

Status Revision

4653

As indicated

Project - Originator - Functional Breakdown - Spatial Breakdown - Form - Discipline - Number

HCCH-HMA-ZZ-ZZ-D-A-00300


ISO 14001 : 2015 ISO 9001 : 2015 RIBA Chartered Practice

Please consider the environment before printing this document


Refer to dimensions where provided - do not scale from this drawing

HolderMathiasarchitects


T +44 (0) 20 7287 0735
www.holdermathias.com
London Cardiff Munich

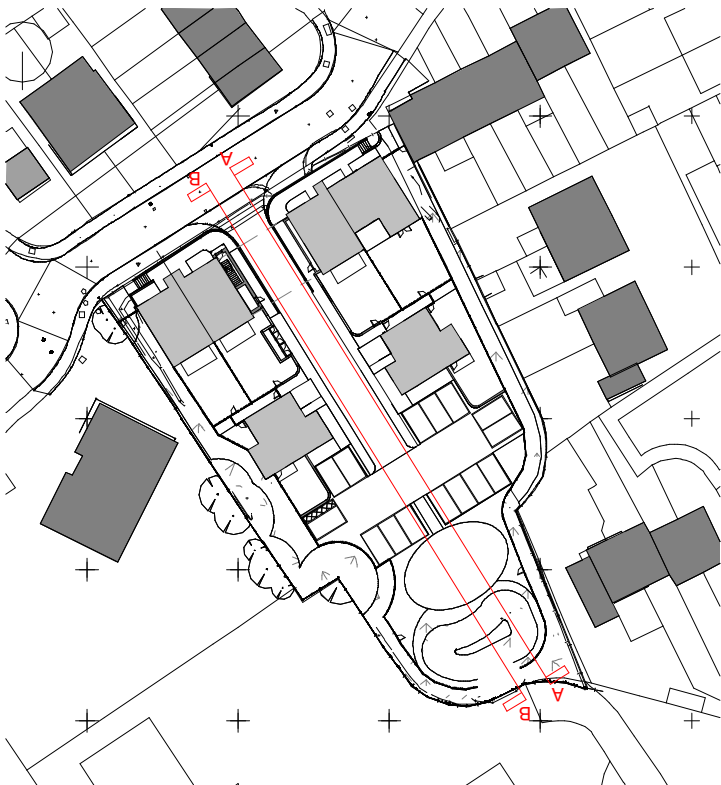

Site Plan Key
1 : 1000

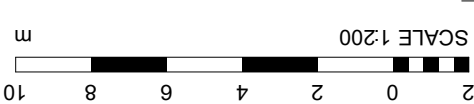

Site Section B
1 : 200

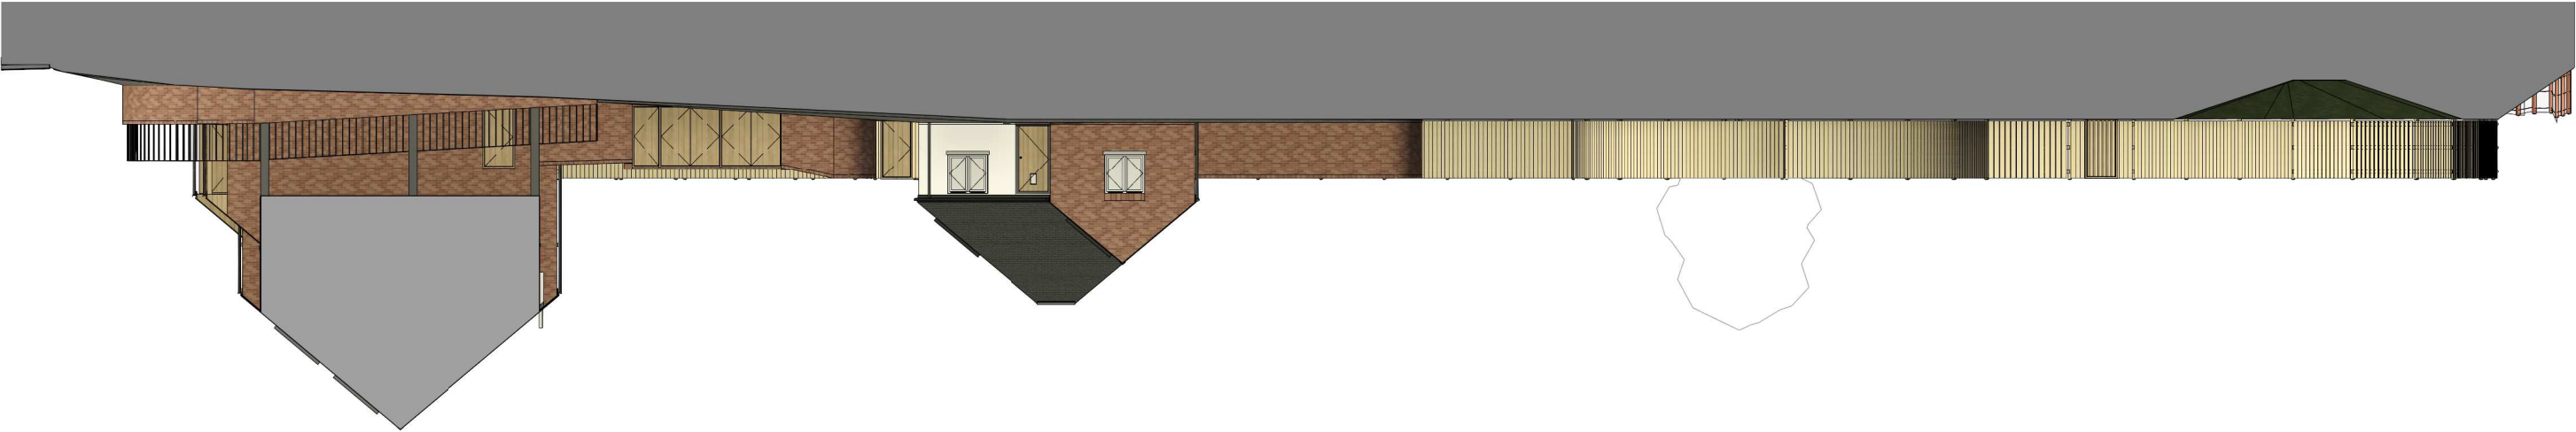

Site Section A
1 : 200

