

Project - Originator - Functional Breakdown - Spatial Breakdown - Form - Discipline - Number
HCCH-HMA-ZZ-ZZ-D-A-00310

4653 As Indicated





Job No	Scale at A2	Classification	Status	Revision
Block A Sections				
Title				
Coastal Housing Association				
Port Talbot				
Harvey Crescent				
Project				

T +44 (0) 20 7287 0735
www.holdermathias.com
London Cardiff Munich

HolderMathiasarchitects

Rev	Status	Date	Check	Description


ISO 14001 : 2015 ISO 9001 : 2015 RIBA Chartered Practice
Please consider the environment before printing this document
Refer to dimensions where provided - do not scale from this drawing

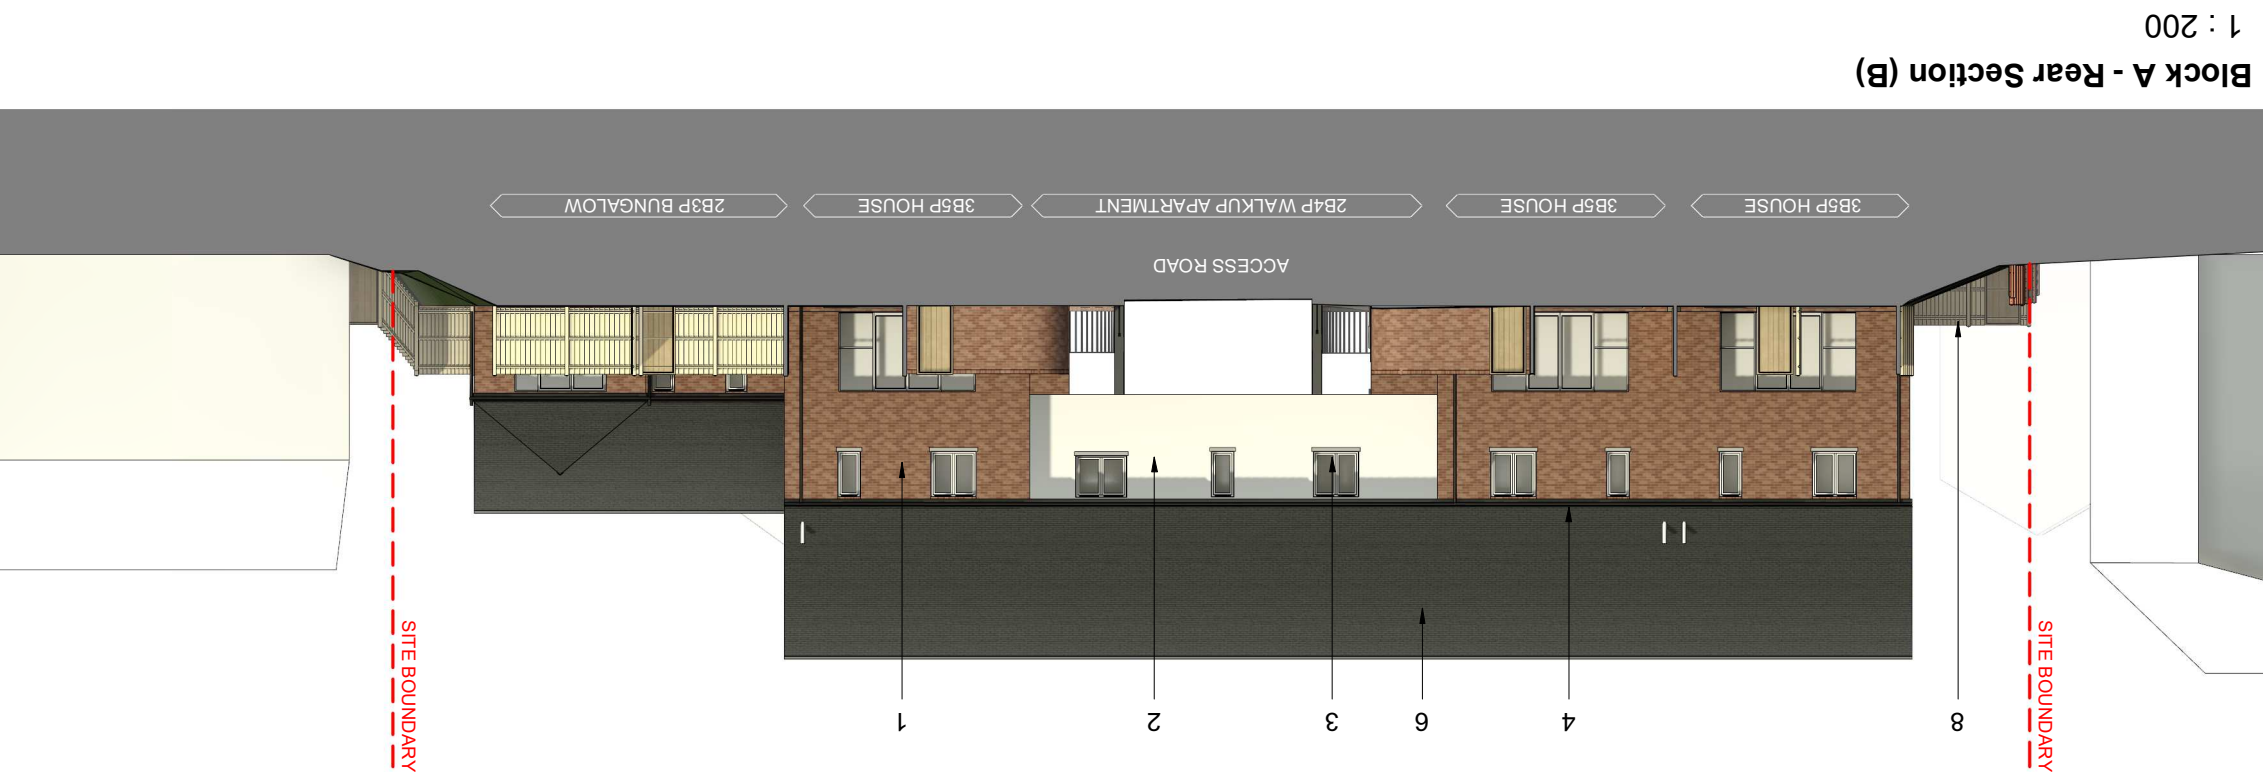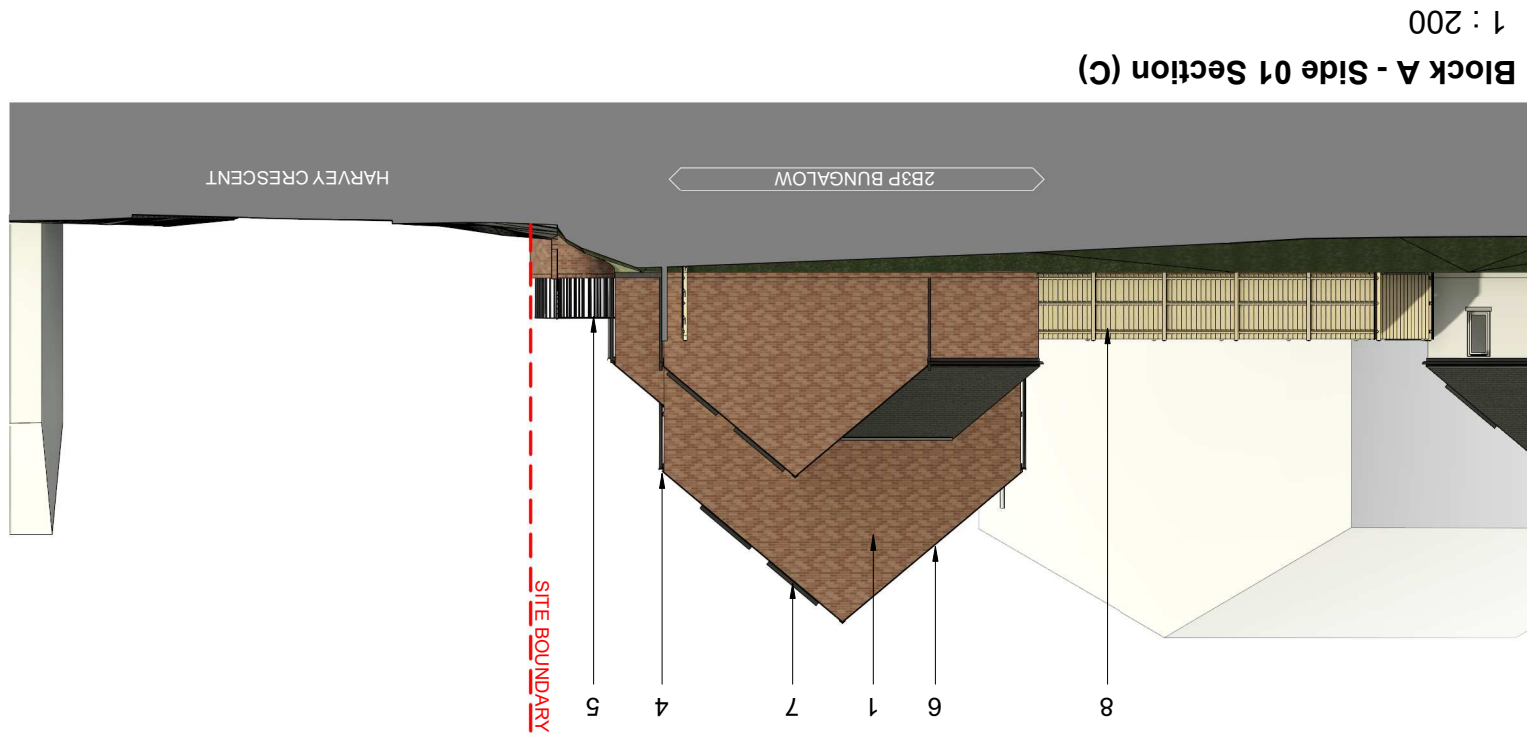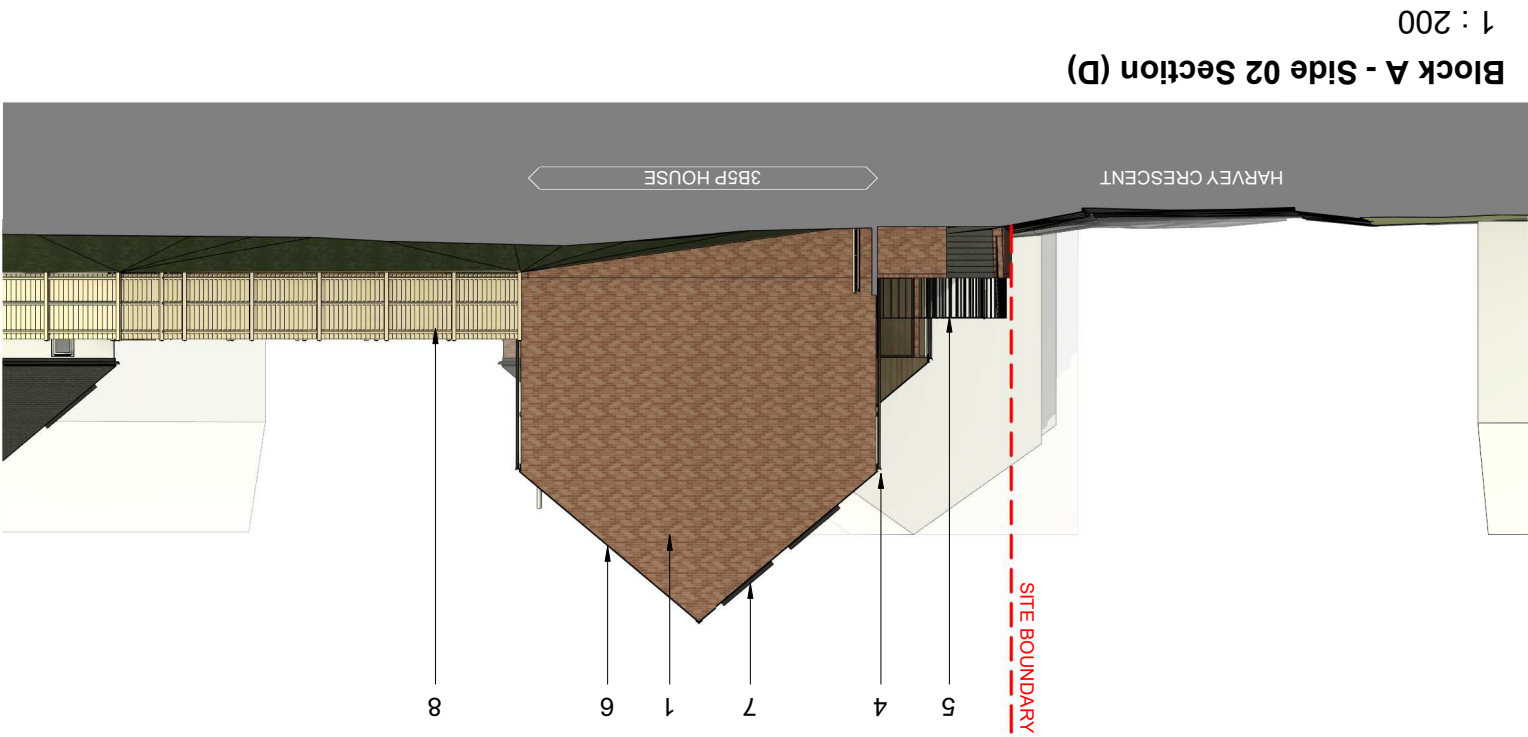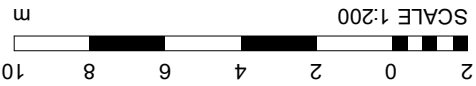

- Material Key:
- 1: Facing masonry - Brickwork
 - 2: External through render
 - 3: uPVC double glazed windows/doors
 - 4: uPVC rainwater goods
 - 5: Metal balustrade guarding 1100mm high (min)
 - 6: Slate effect grey roof tiles
 - 7: Photovoltaic panels (roof mounted)
 - 8: Timber fencing

Site Plan Key - Block A

1 : 1000

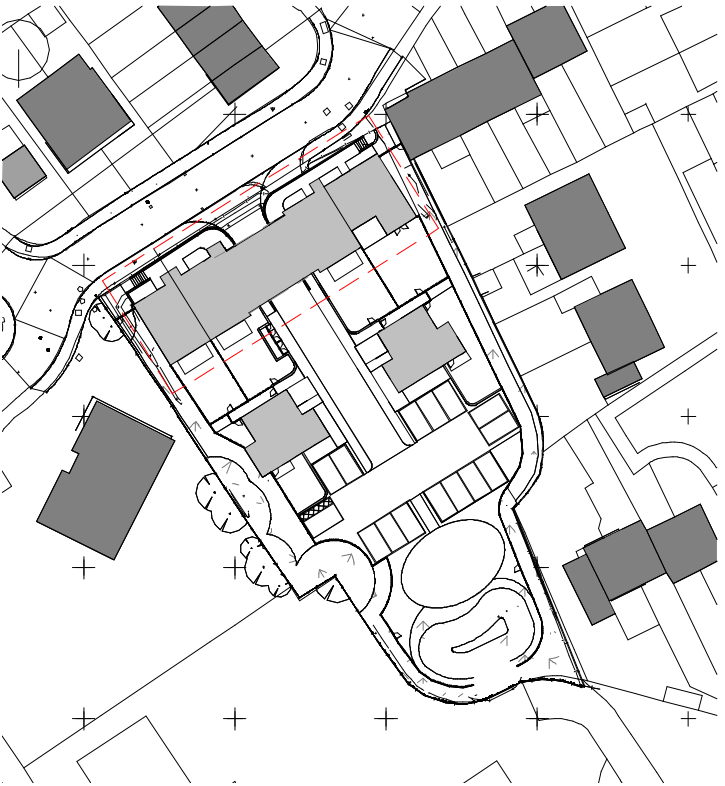

THIS WORKING DRAWING IS TO BE
READ IN CONJUNCTION WITH COASTAL
& PENNANT HOUSING CONSTRUCTION
NOTES & SPECIFICATIONS.