

3B5P House


THIS WORKING DRAWING IS TO BE
READ IN CONJUNCTION WITH COASTAL
& PENNANT HOUSING CONSTRUCTION
NOTES & SPECIFICATIONS.

Areas


Ground Floor: 49.0m²
First Floor: 46.0m²

TOTAL: 95m²
1022.6sqft


WDQR 2021 Target GIA - 93.0m²

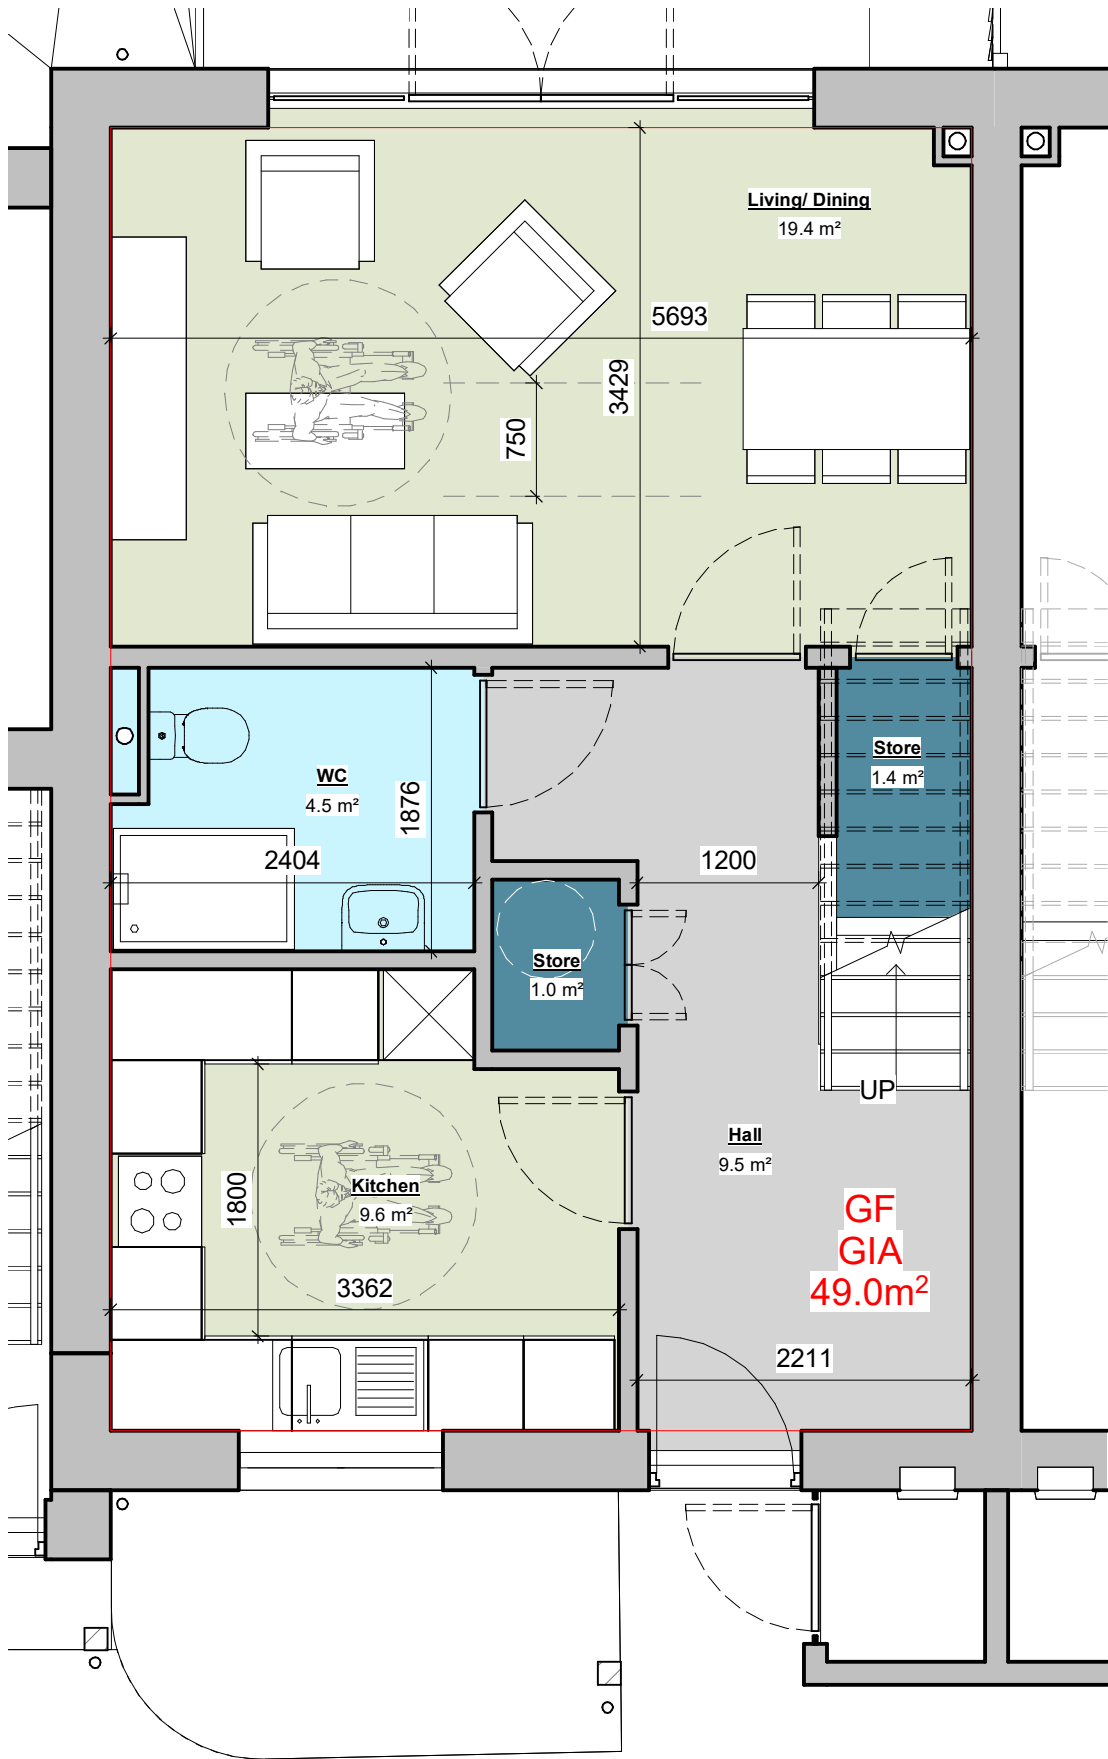

WDQR_3B5P House_GF
1 : 50

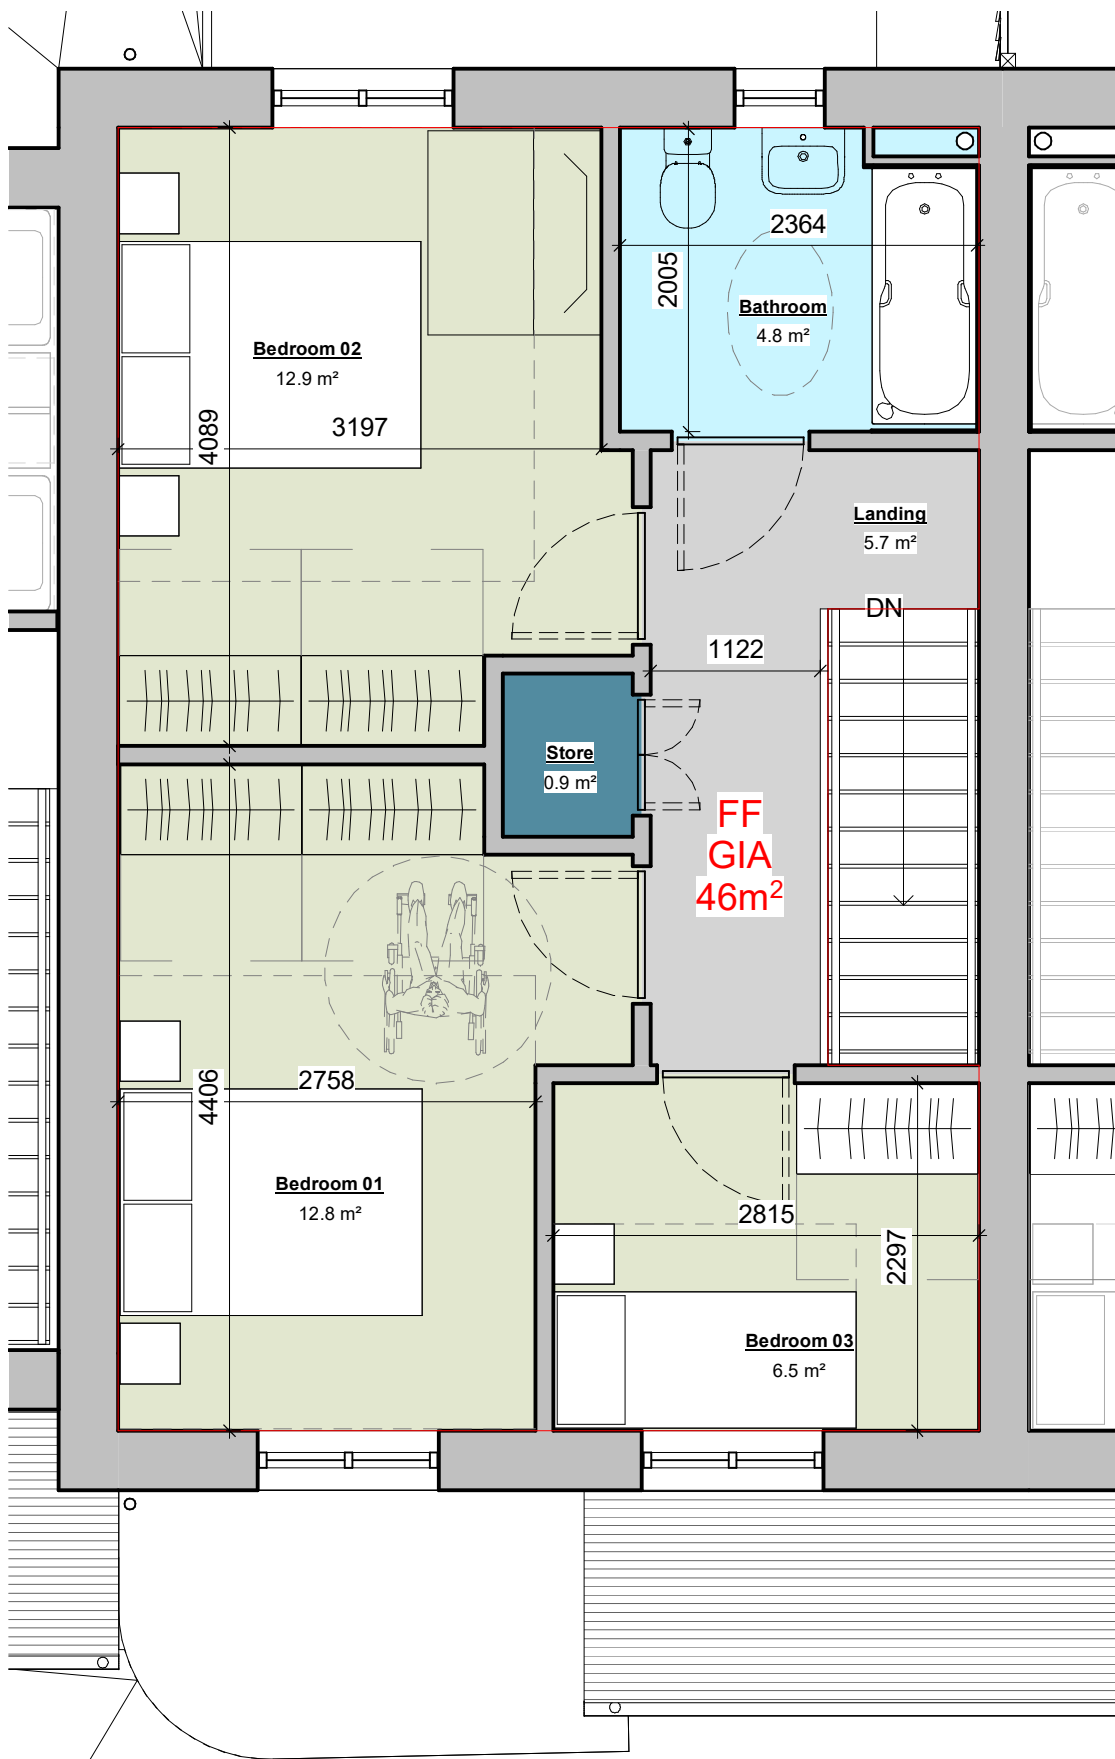

WDQR_3B5P House_FF
1 : 50

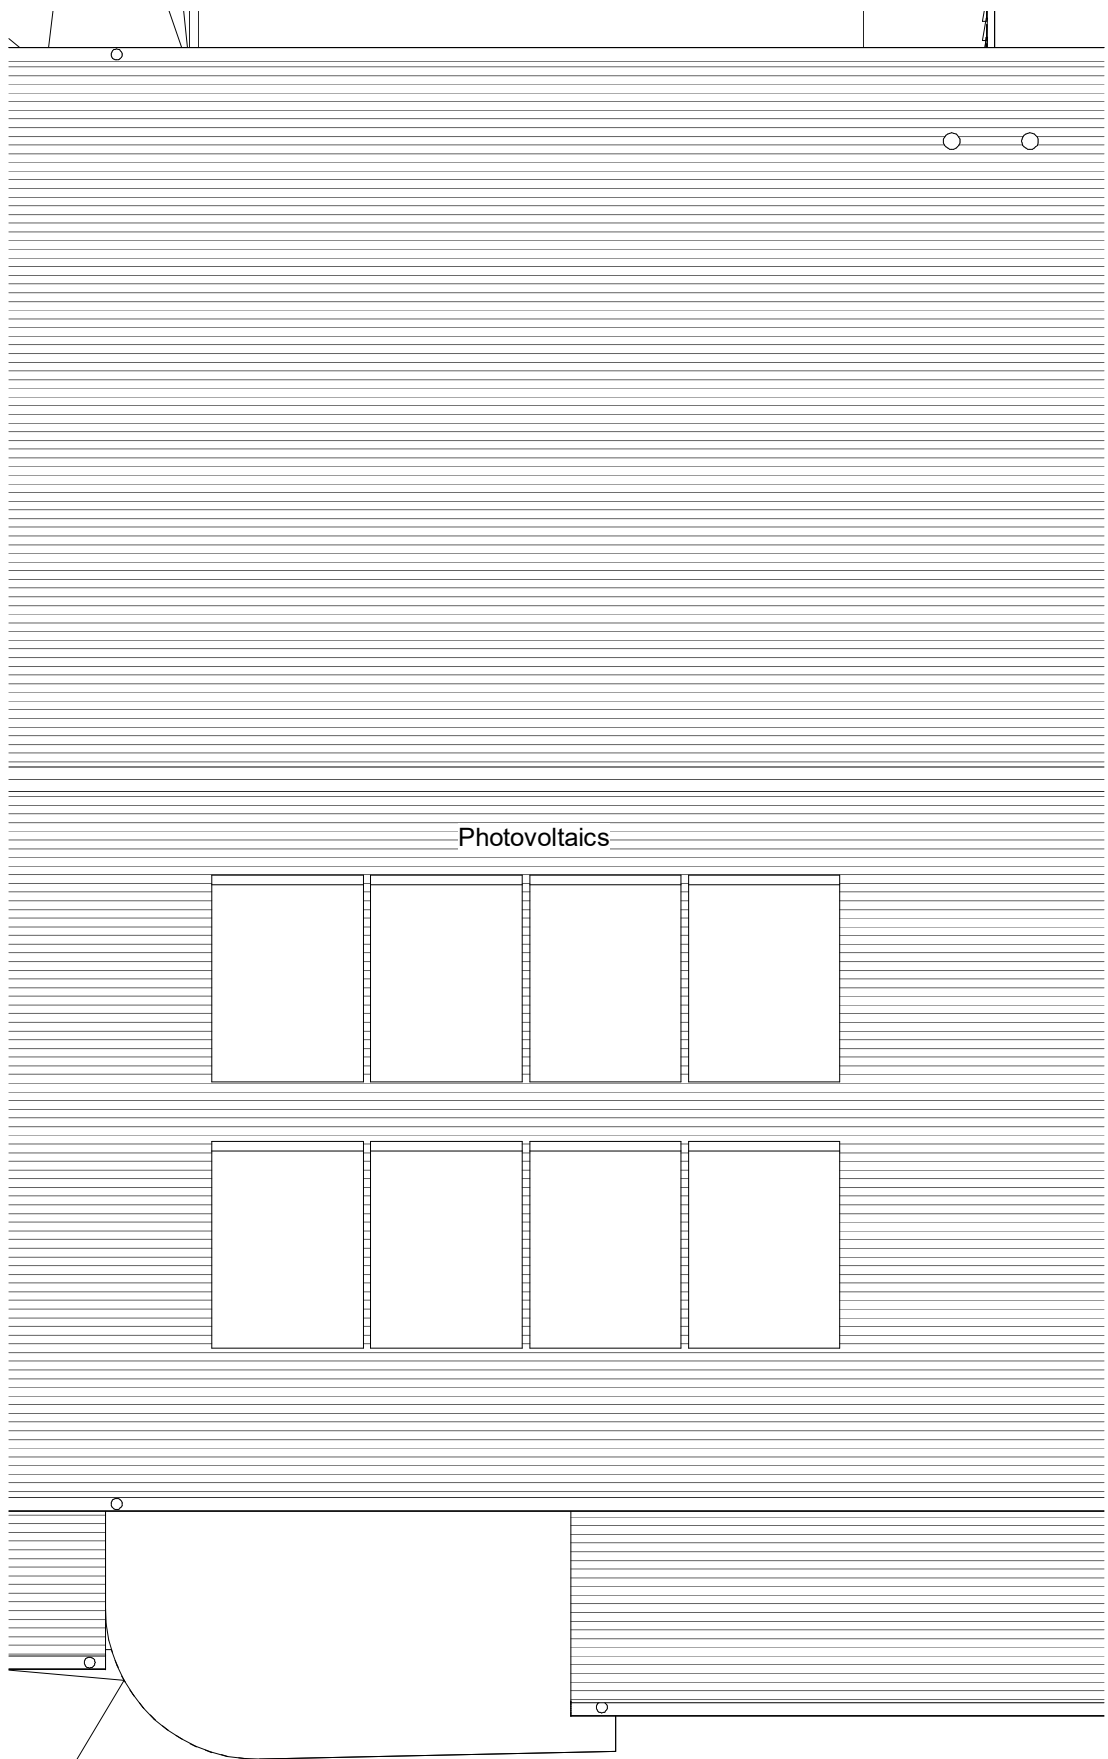


WDQR_3B5P House_Roof
1 : 50




WDQR_3B5P House Front Elevation
1 : 50



WDQR_3B5P House Rear Elevation
1 : 50

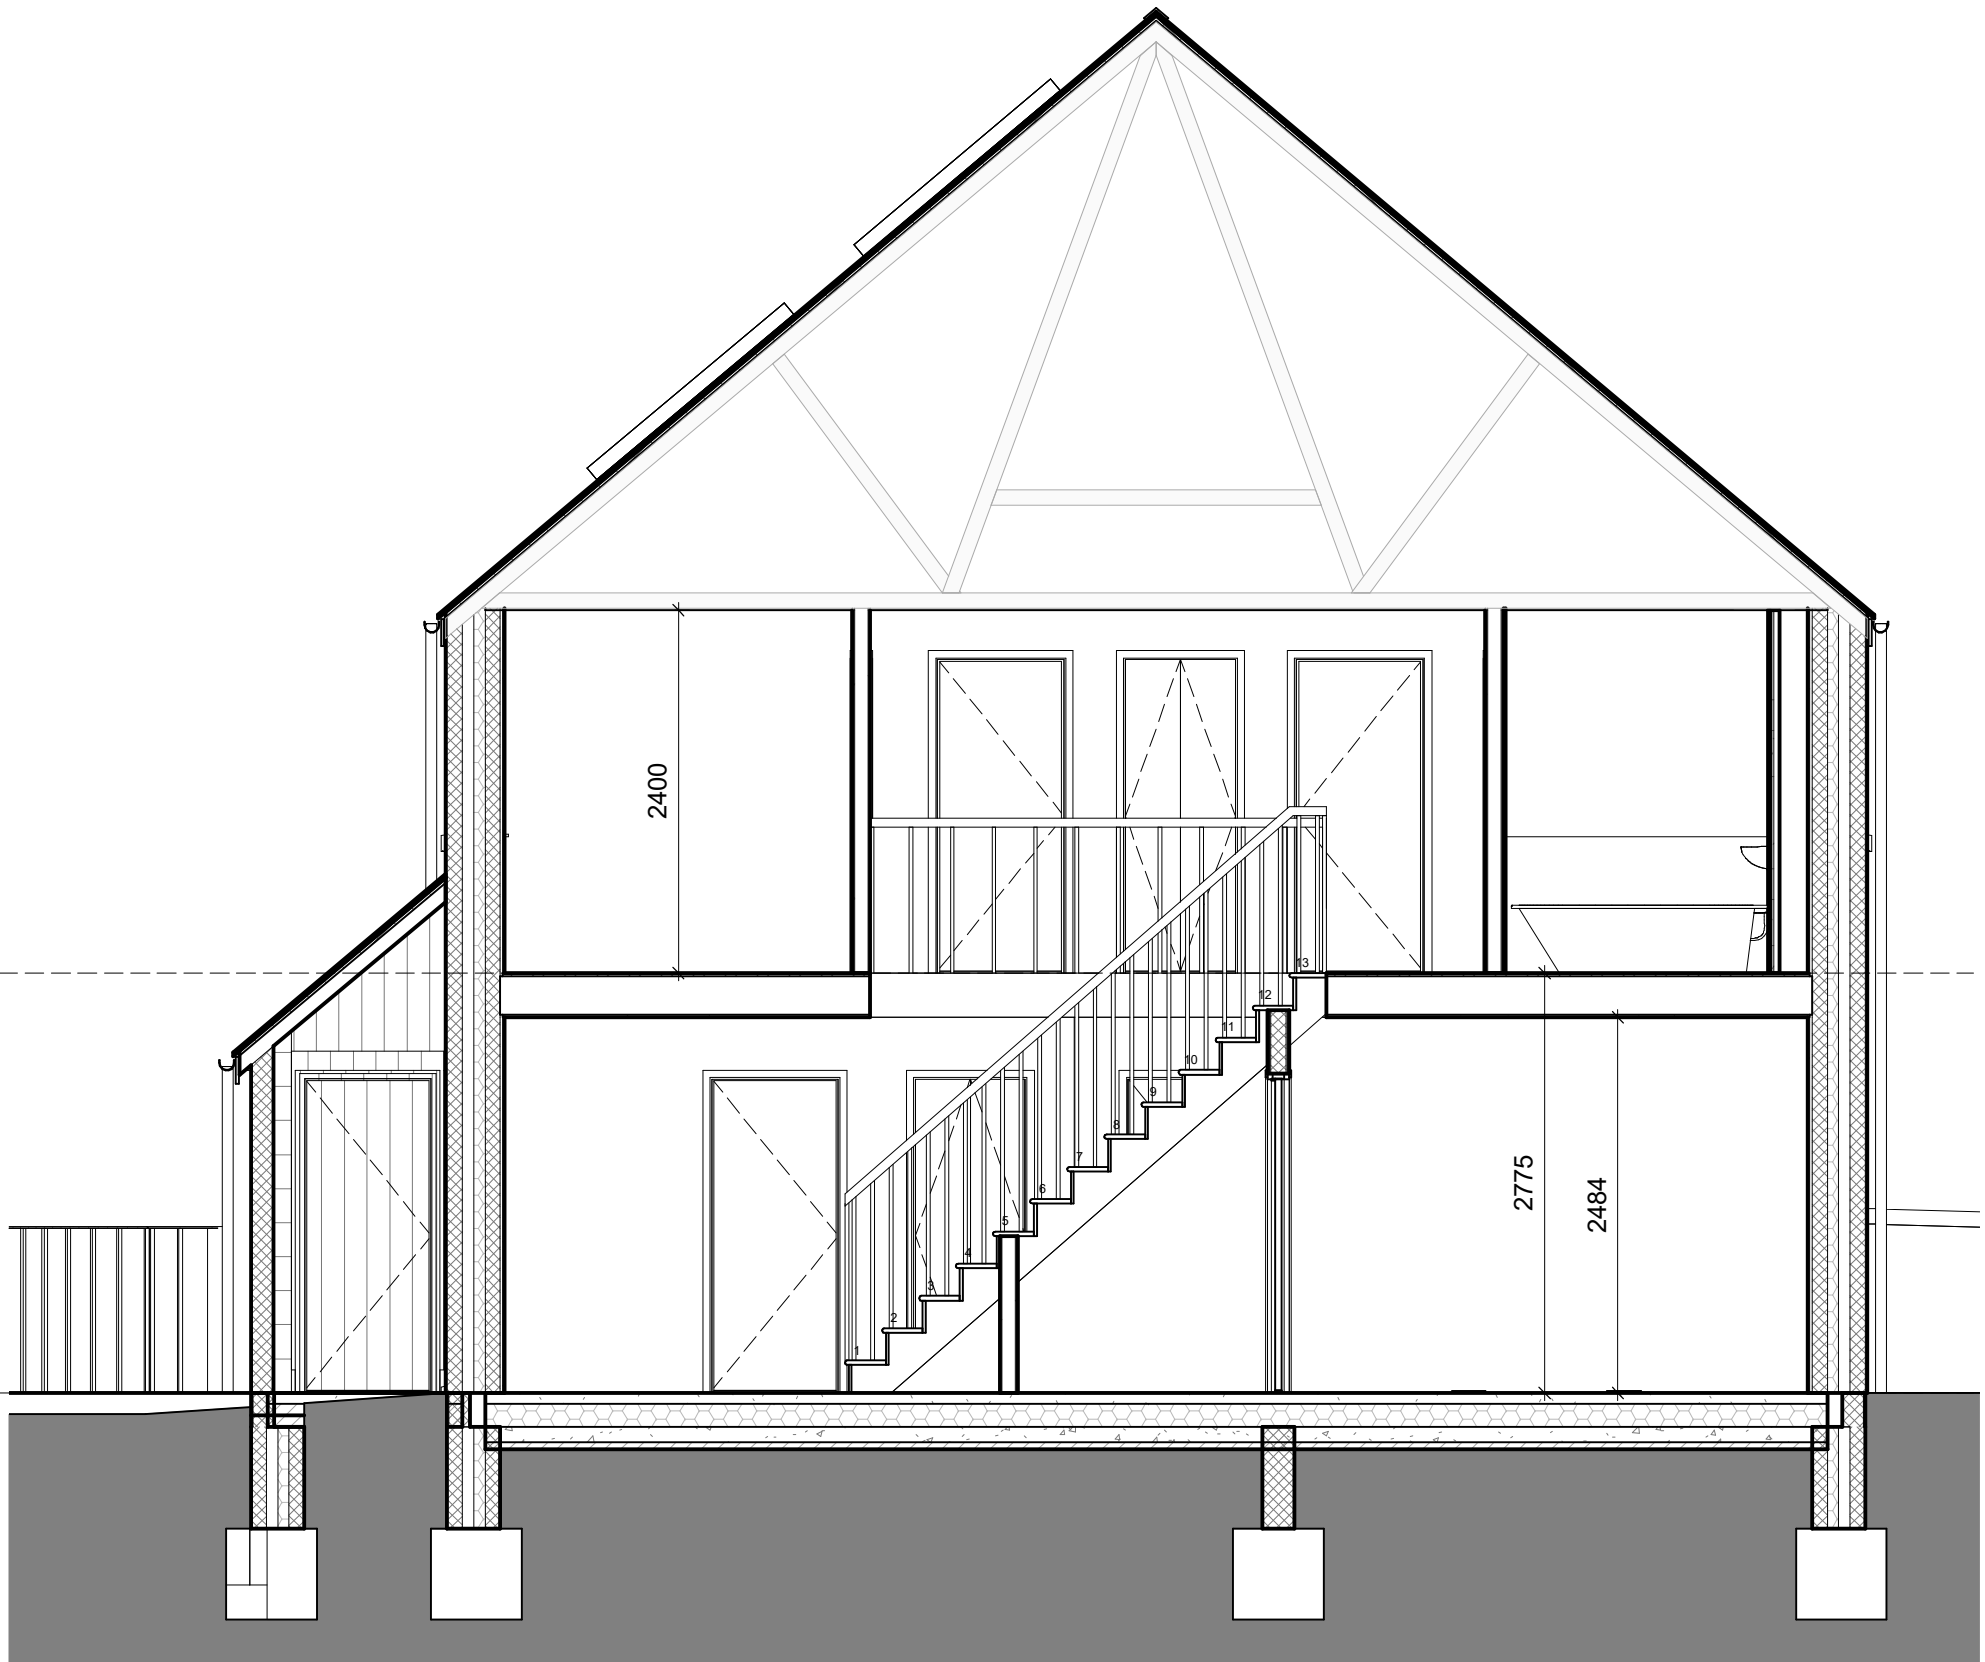

WDQR_3B5P House Section
1 : 50

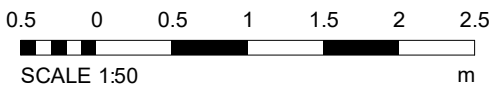

Rev. Status Date Check Description

HolderMathiasarchitects

T +44 (0) 20 7287 0735
www.holdermathias.com
London Cardiff Munch

Project
Harvey Crescent
Port Talbot
Coastal Housing Association

Title
WDQR_3B5P House
Job No. Scale at A1 Classification Status Revision
4653 As indicated

Project Code - Originator - Functional Breakdown - Spatial Breakdown - Form - Discipline - Number
HCCH-HMA-ZZ-ZZ-D-A-80030

ISO 14001 : 2015 ISO 9001 : 2015 RIBA Chartered Practice
Please consider the environment before printing this document.
Refer to dimensions where provided - do not scale from this drawing