


SCALE 1:50

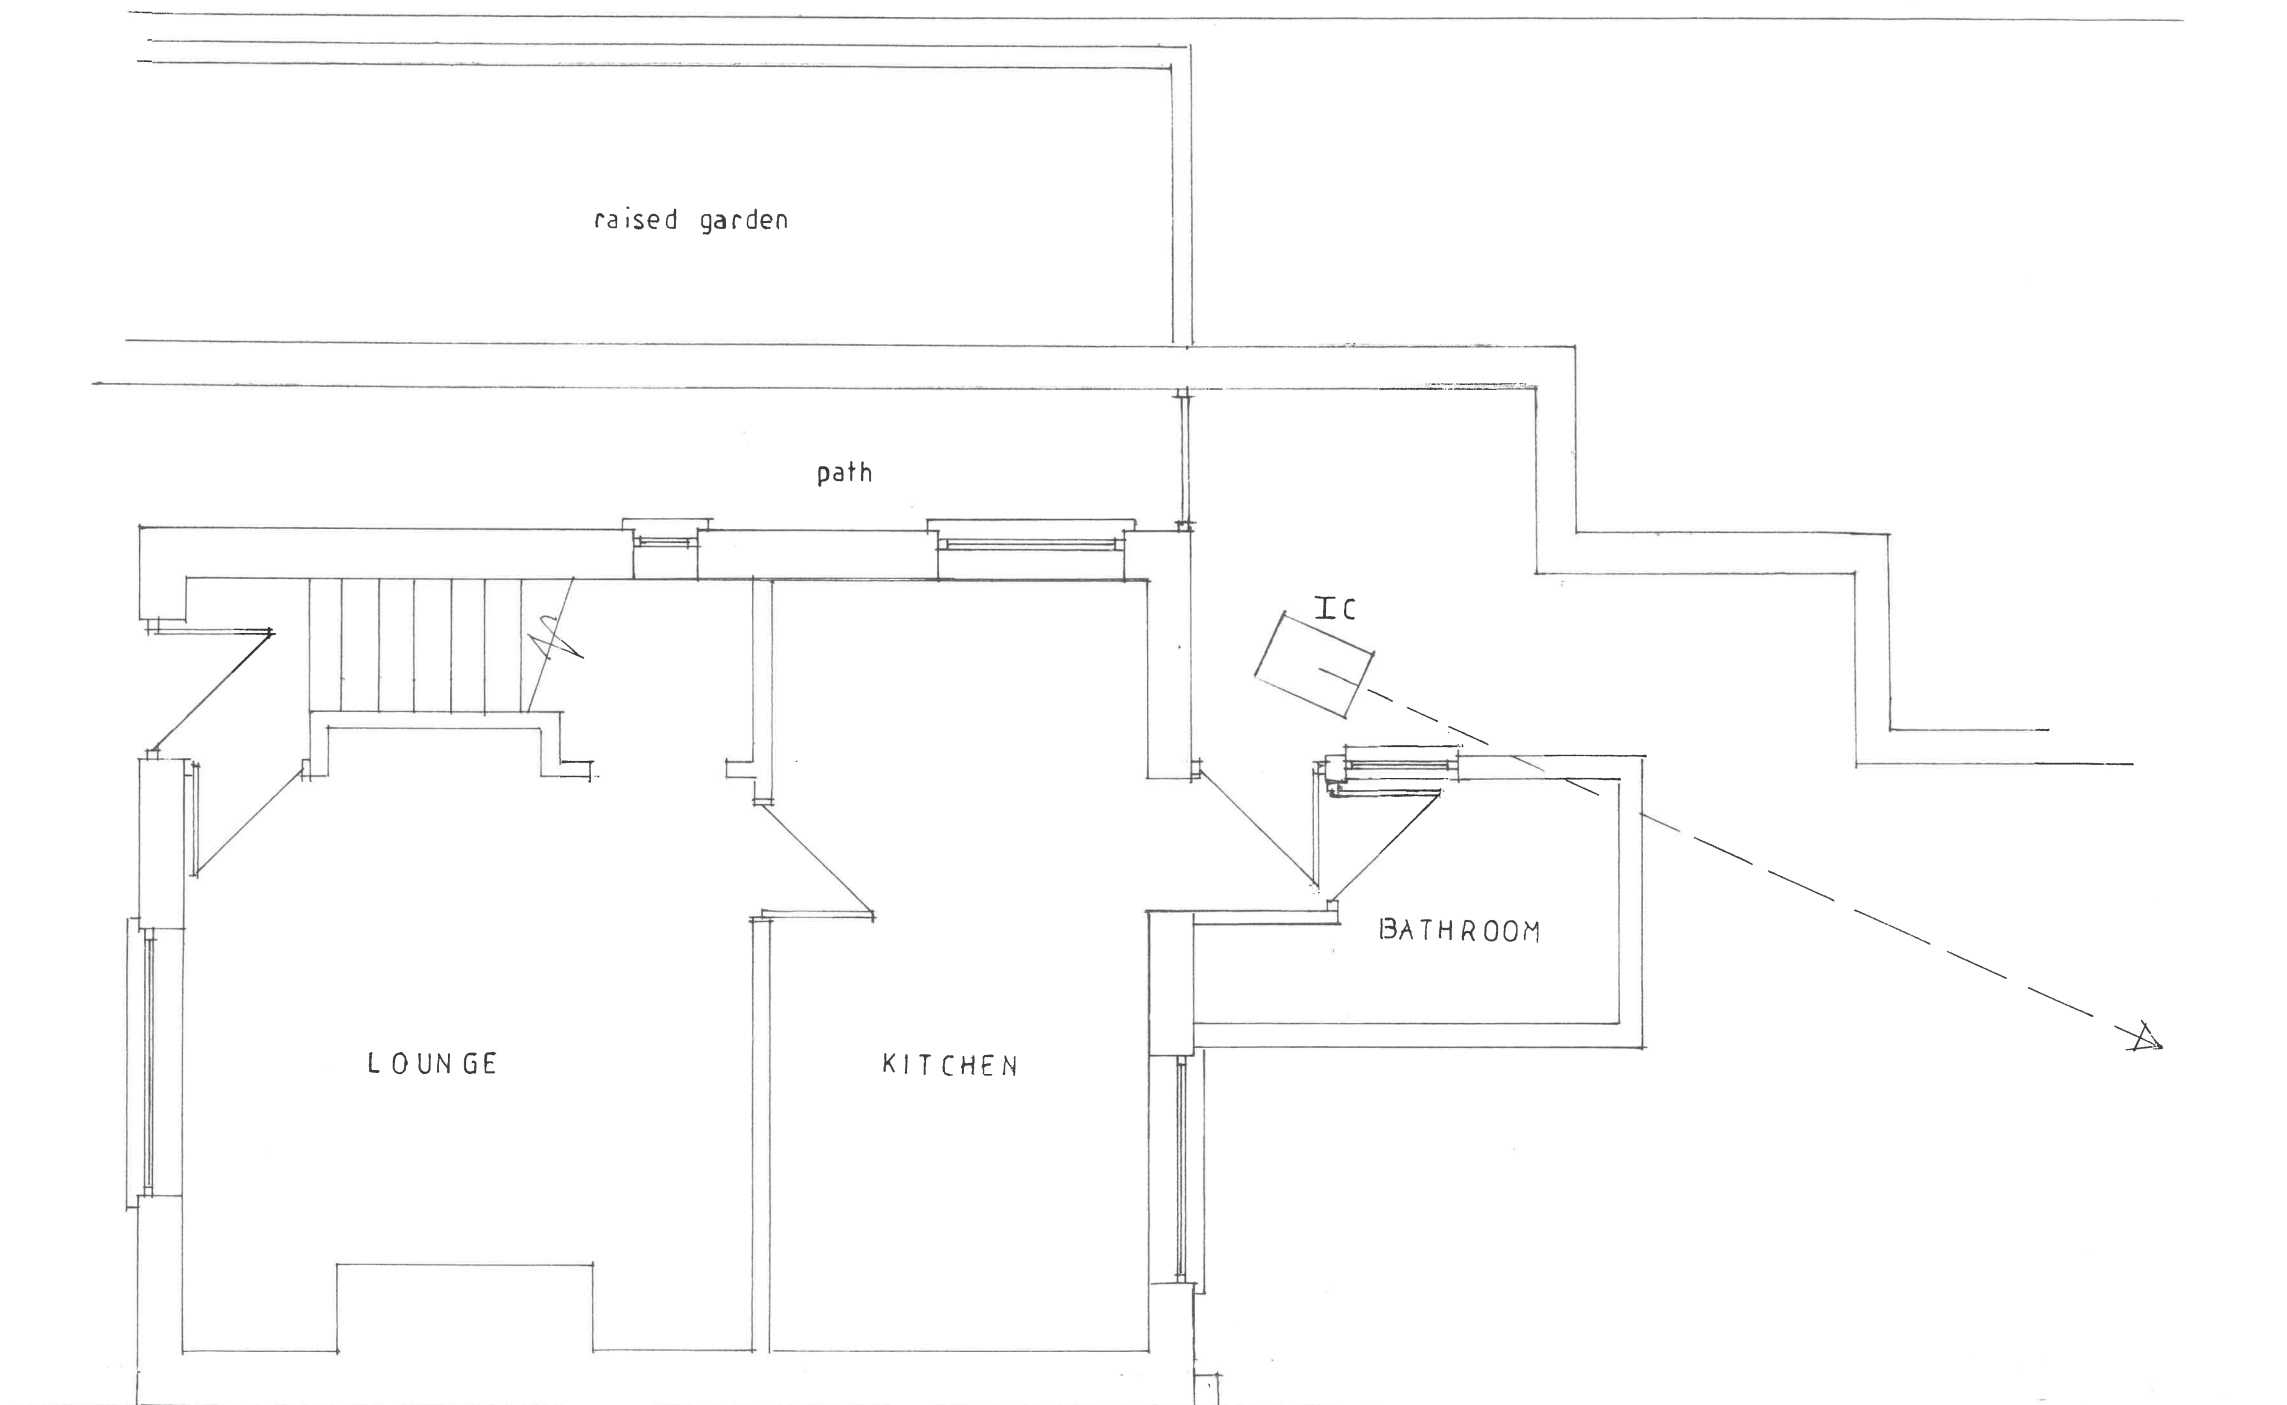

EXISTING GROUND FLOOR