




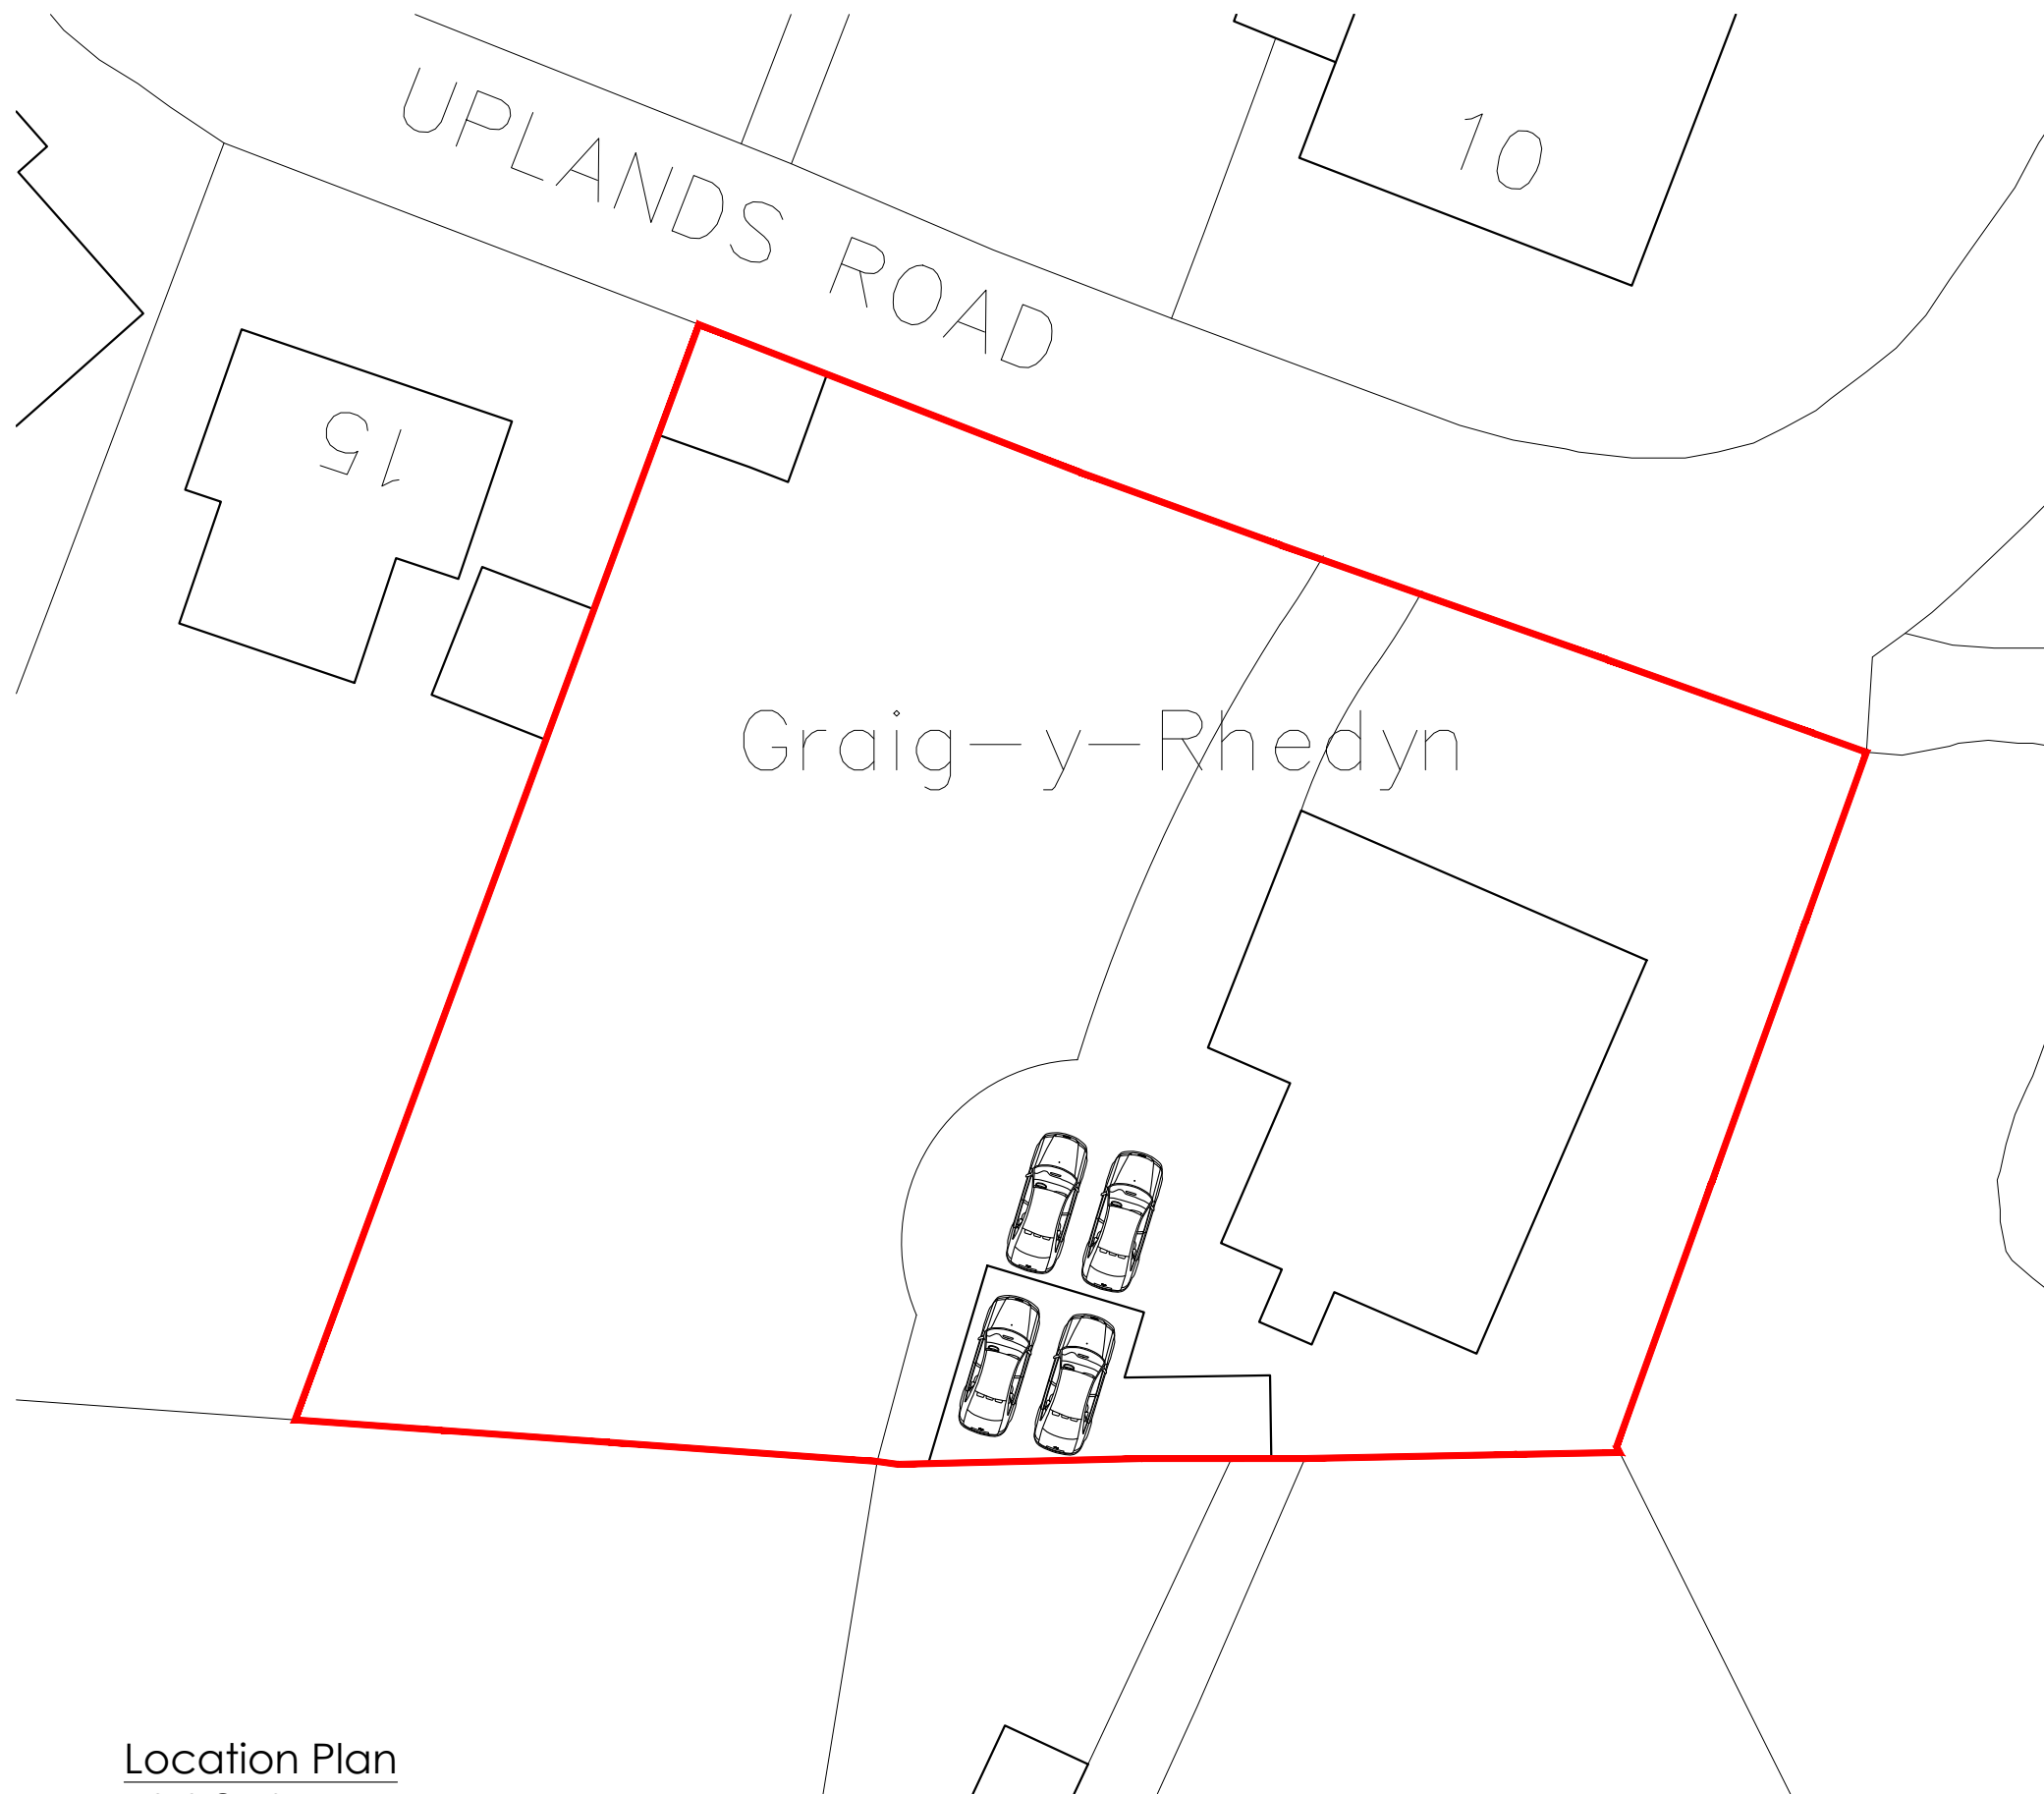

Location Plan
1:250 @ A3

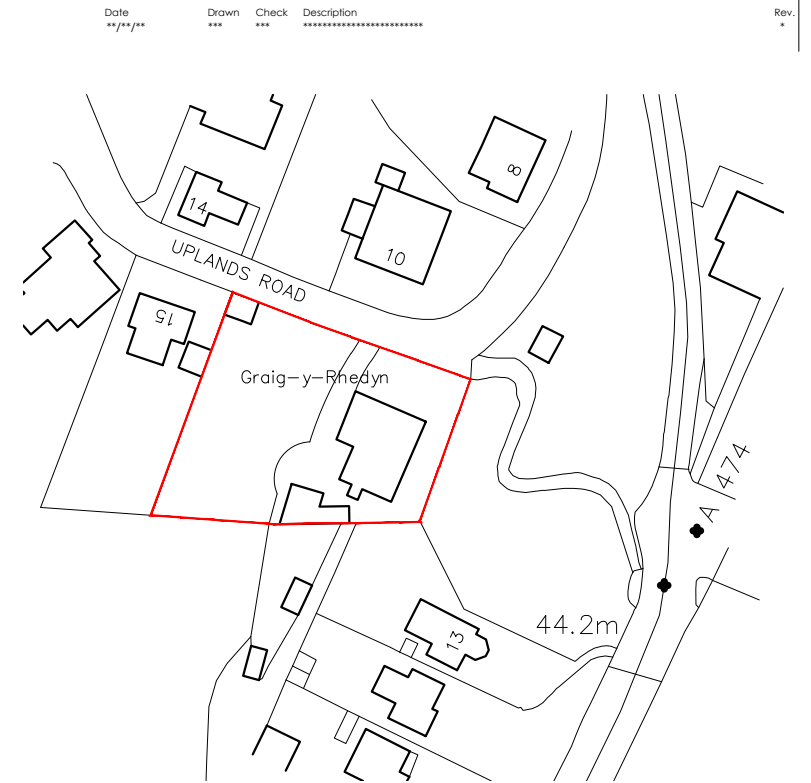

Location Plan
1:1250 @ A3

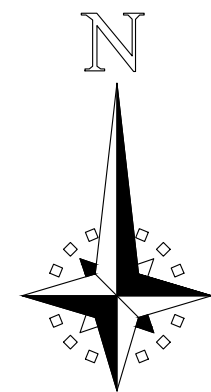

Craig Y Rhedyn, 9 Uplands Road, Pontardawe, Swansea SA8 4AH		Job No. 23_019	Rev.
Location Plan		Dwg No. AL(90)01	
Date March 2023	Drawn WS	Scale 1:250 & 1:1250 @ A3	
		Architects · Town planners Environmental & Urban design	
Unit 1A, Compass Business Park, Pacific Road, Cardiff. CF24 5HL		www.cjarchitects.co.uk tel: 029 20452100	